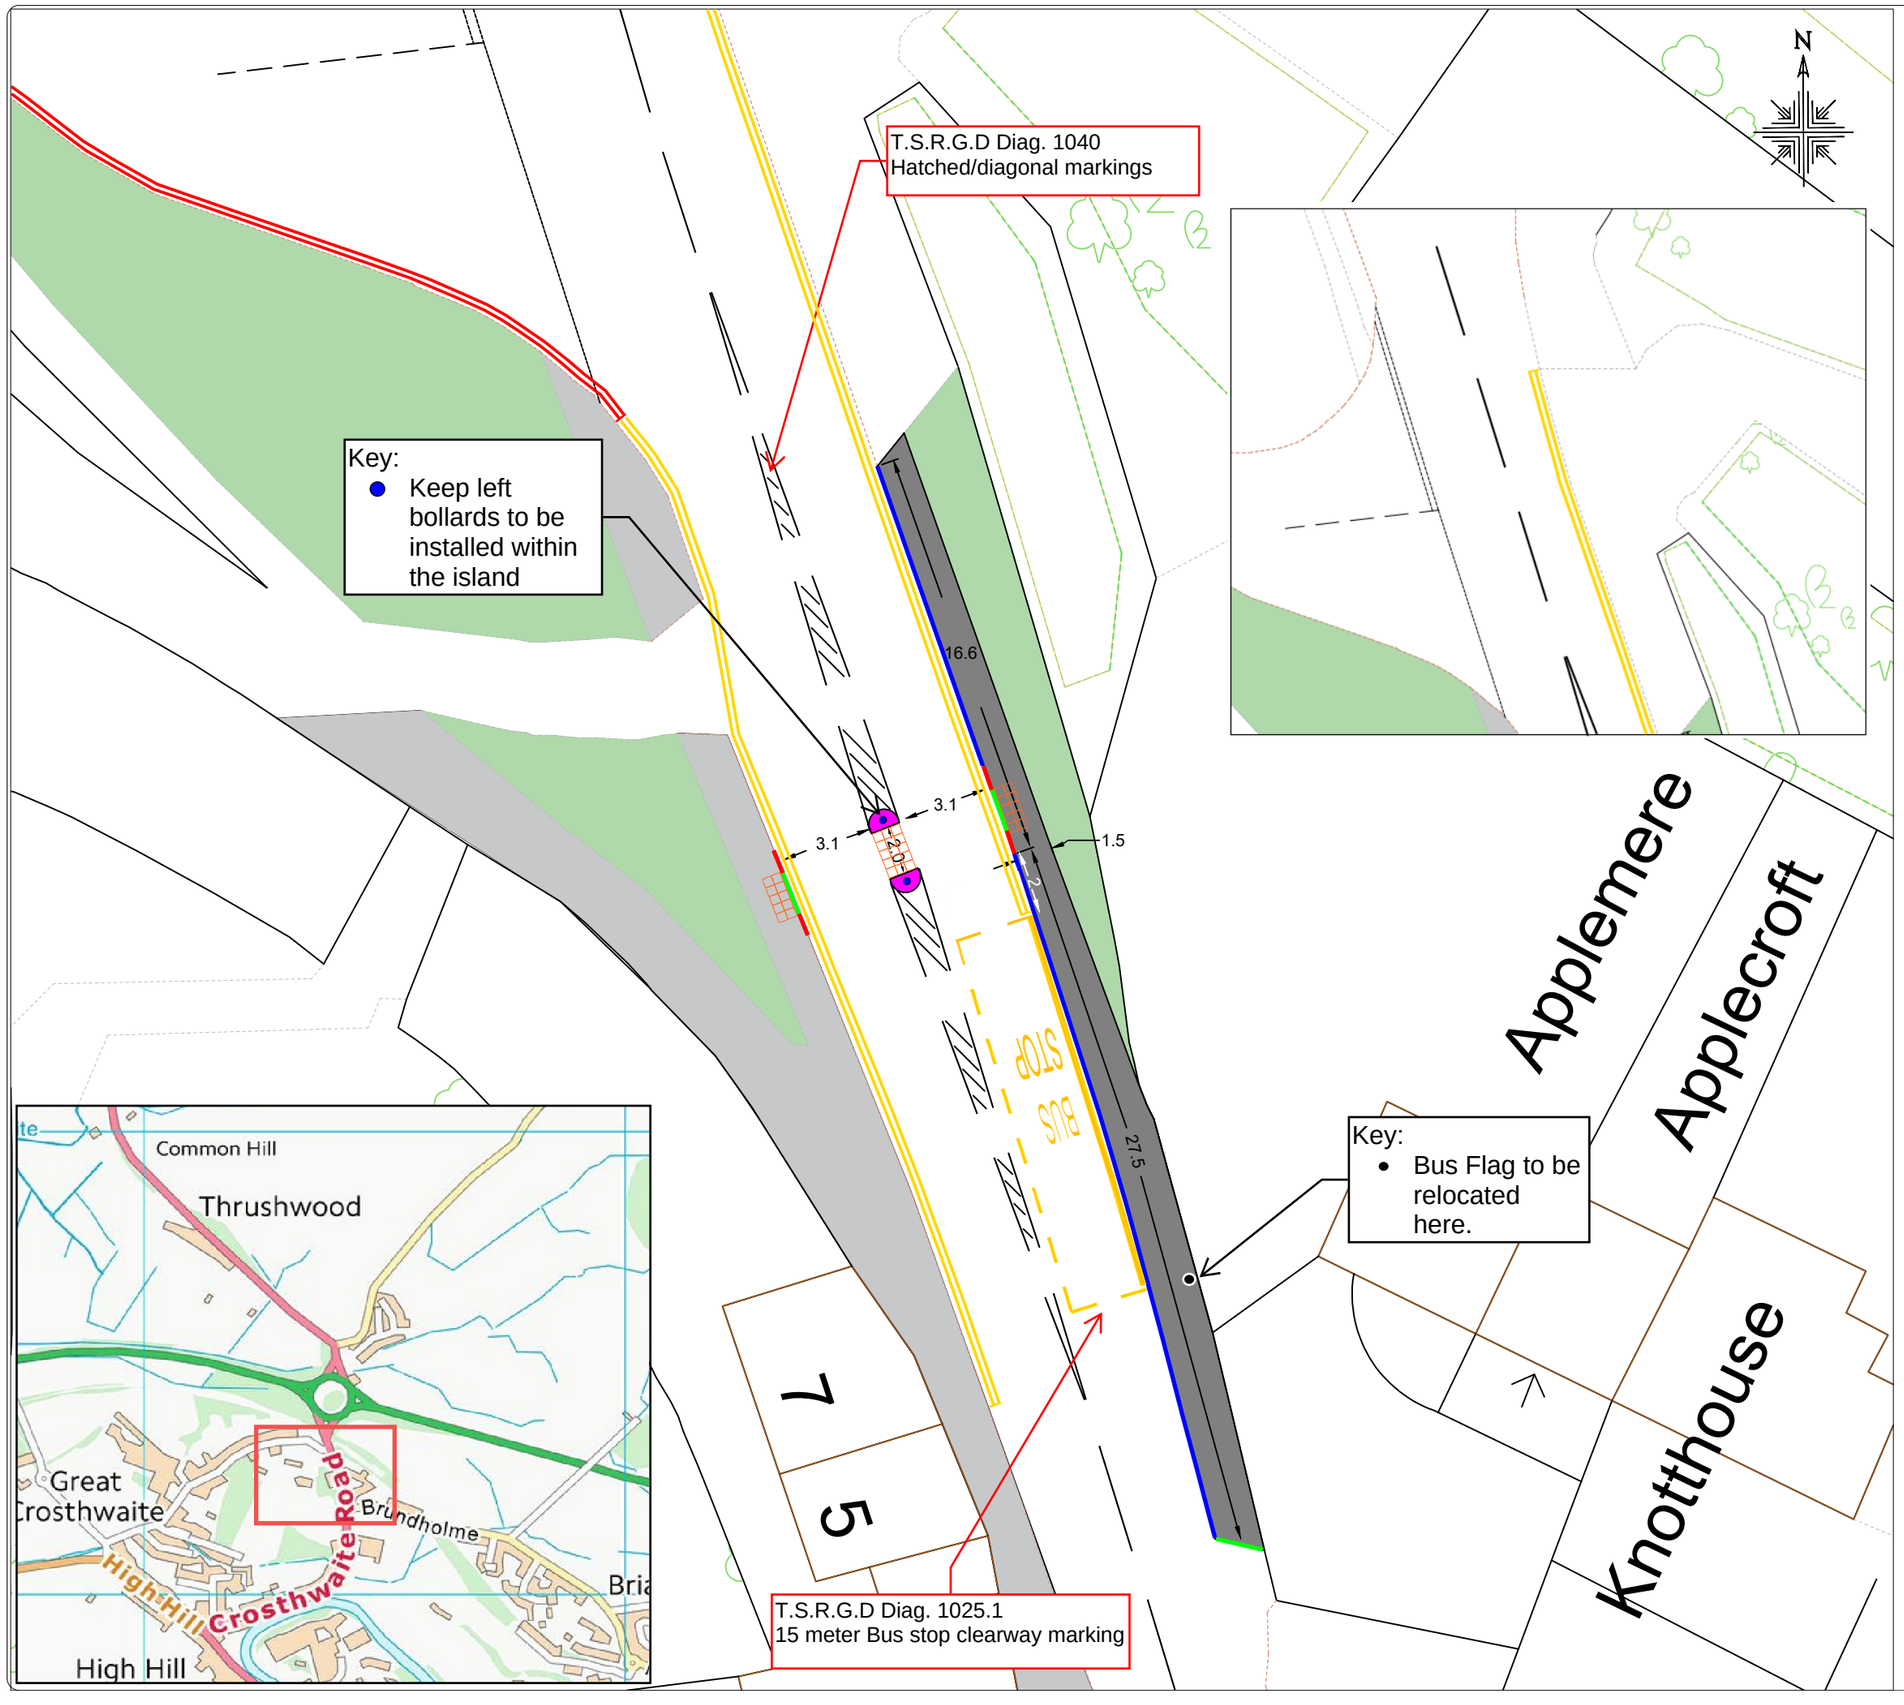

KEY:

- 41 x 1.5mtr foot way to be constructed on the eastern side of the carriageway.
- Pedestrian traffic island to be installed.
- Dropped bull nose kerbs.
- Transition kerbs.
- Half-battered kerbs to be replaced with full bull nose kerbs.
- Proposed No Waiting At Any Time restrictions
- New 400mm x 400mm Tactile Paving in colour buff

Road markings to be altered to accommodate the new island with a 20mtr hatched taper on either approach.

Client

Cumberland Council

Project

Title Crosthwaite Road, Keswick Pedestrian Island works

Drawing Number 25/KW/CR/D4

Drawn by	K.Wilkinson	03 / 09 / 2025
Checked by		00 / 00 / 2023
Purpose of issue	Works Drawing	

Scale	NTS
File ref	23-0000._ Location

Revison

Ø