


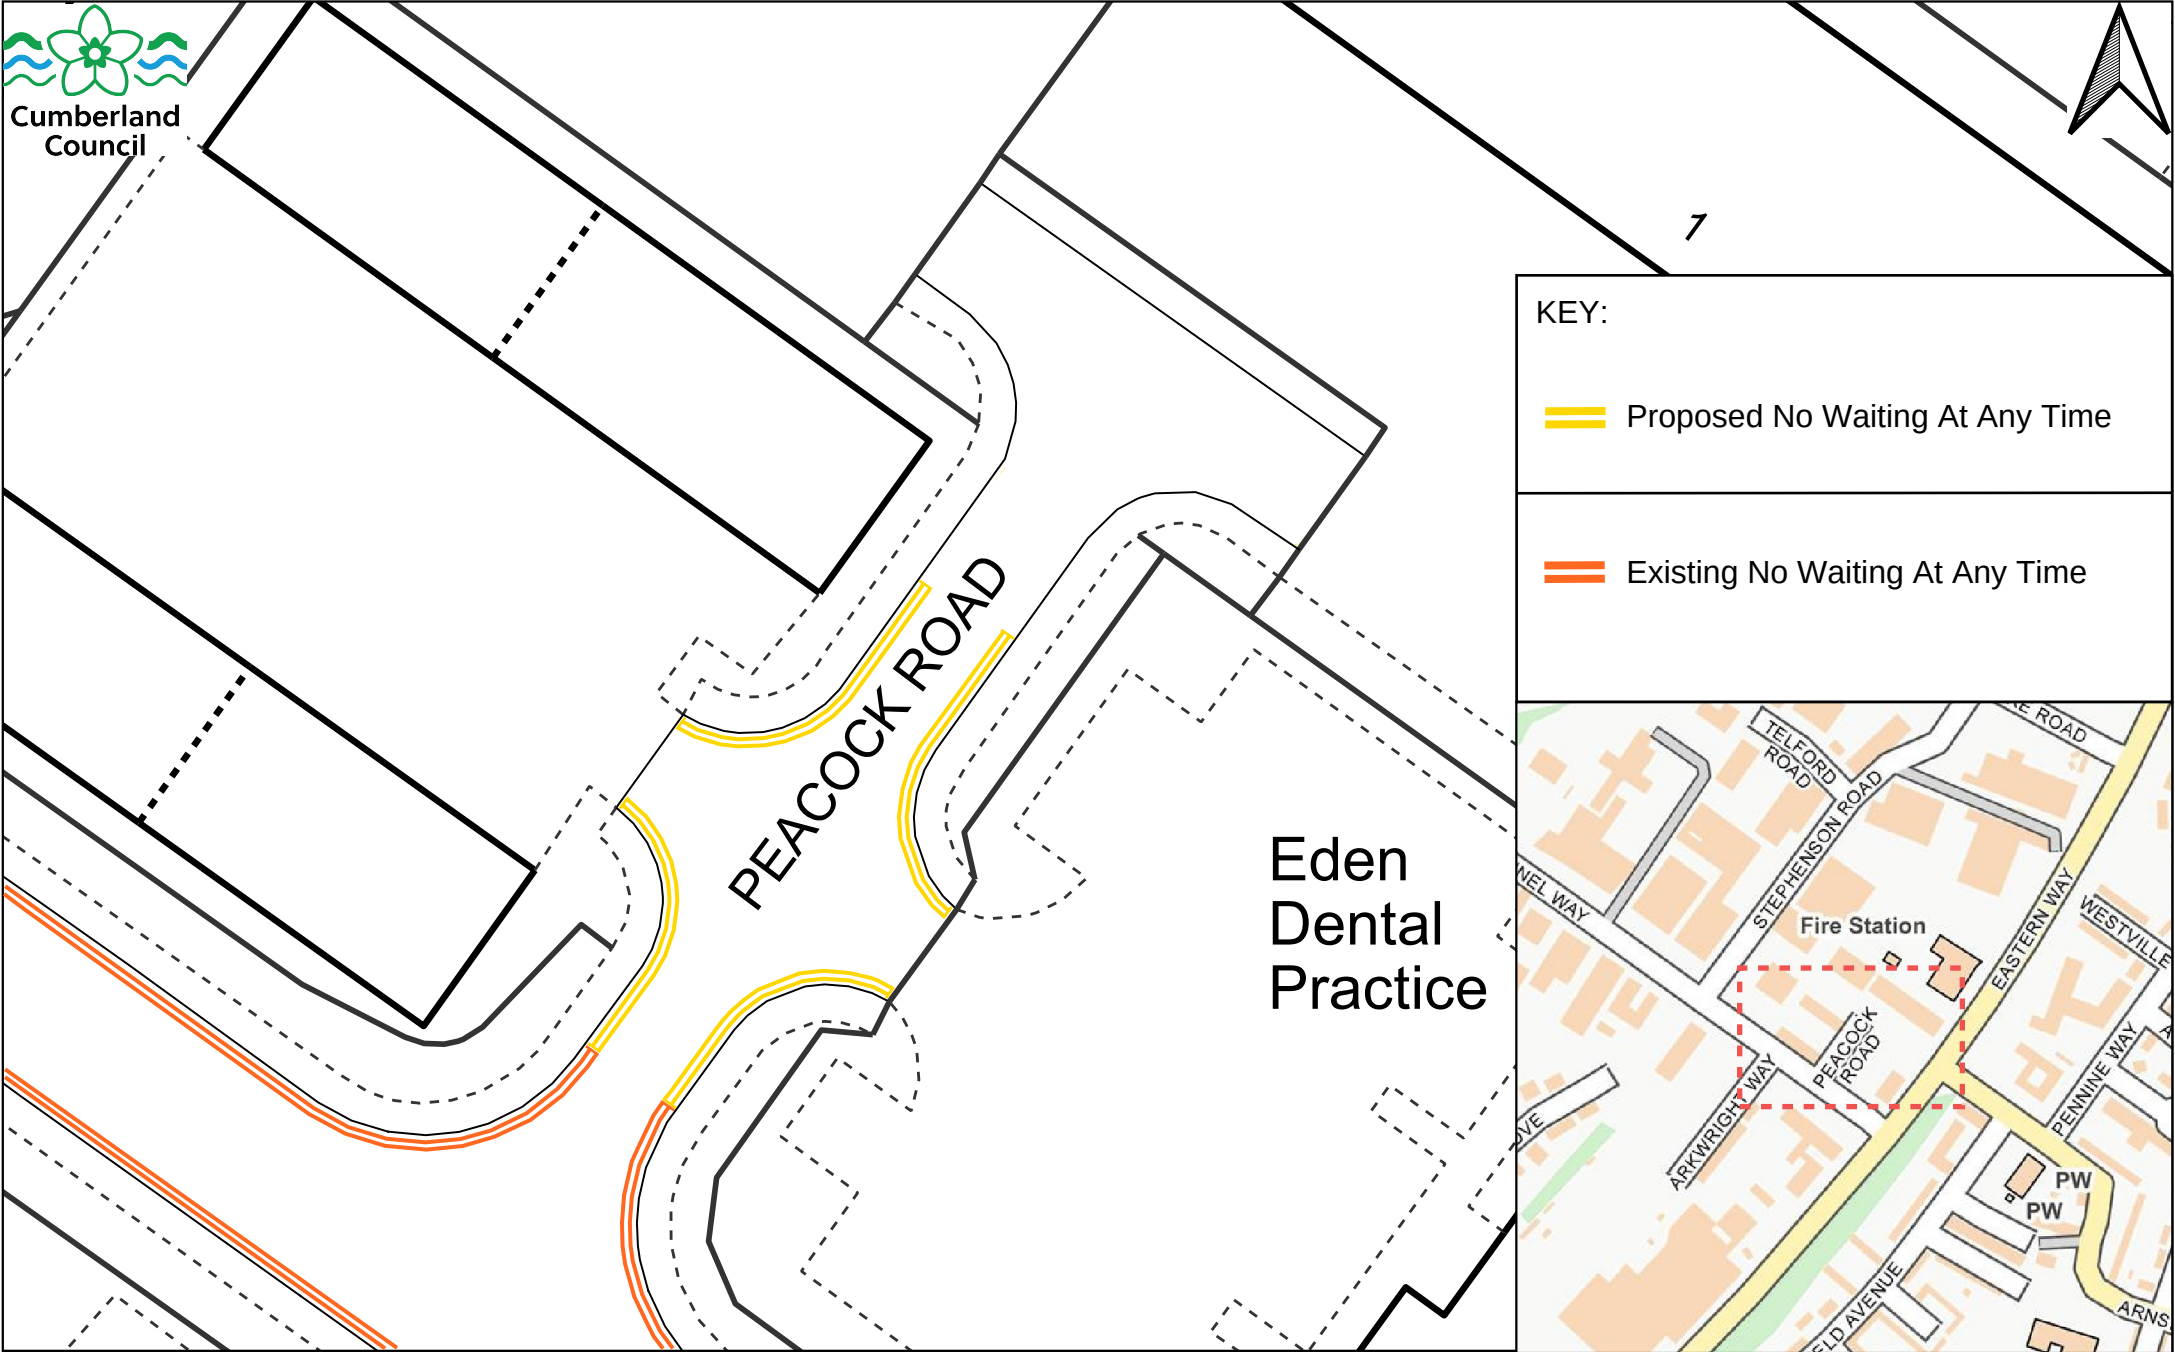

TRO Extents	Carlisle Central Parking Zones TRO Review Proposal No. 3 Peacock Road	Drawing No: HC/TRO/P3/AM1	Created by: K.Wilkinson Created on: 23/09/2025 Scale: Not to scale	Parkhouse Building, Baron Way, Kingmoor Business Park, Carlisle, CA6 4SJ.
-------------	--	------------------------------	--	--