



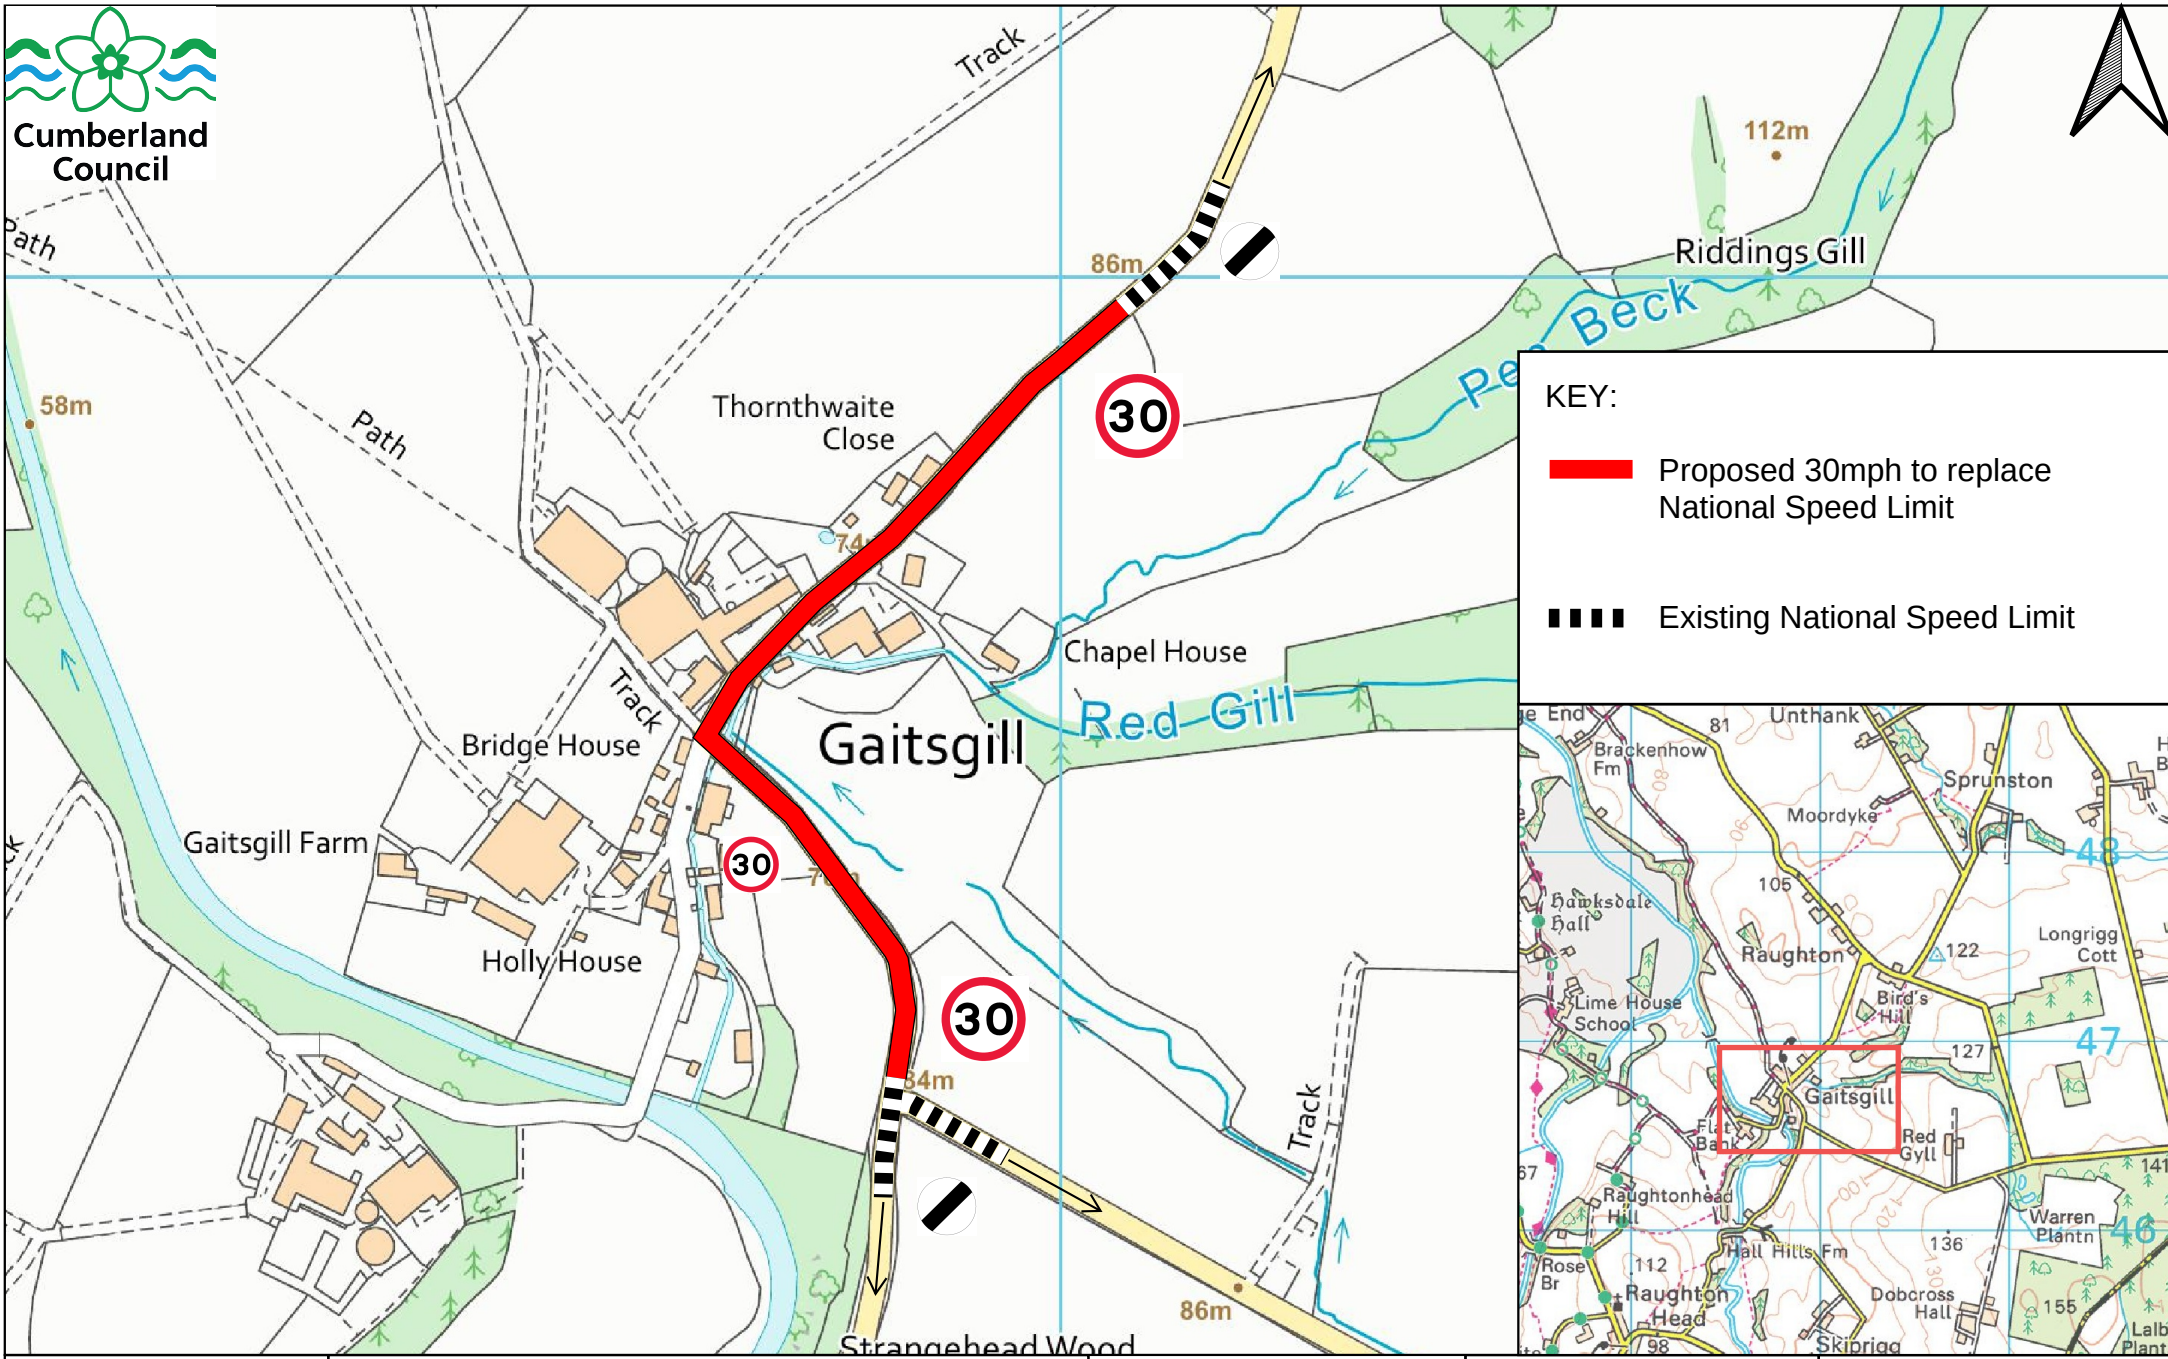

KEY:

- Proposed 30mph to replace National Speed Limit
- Existing National Speed Limit

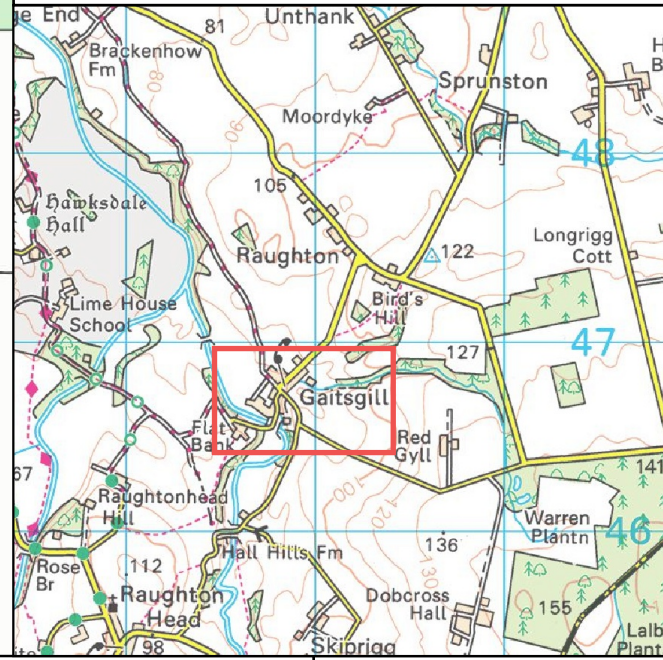

TRO Extents	North Cumberland Speed Limit Review Proposal 14 Gaitsgill	Drawing No: NCSLR/26-27/P14/AM1	Created by: Ewan Mitchinson Created on: 01/10/2026 Scale: 1:4000	Parkhouse Building, Baron Way, Kingmoor Business Park, Carlisle, CA6 4SJ.
-------------	--	------------------------------------	--	--