


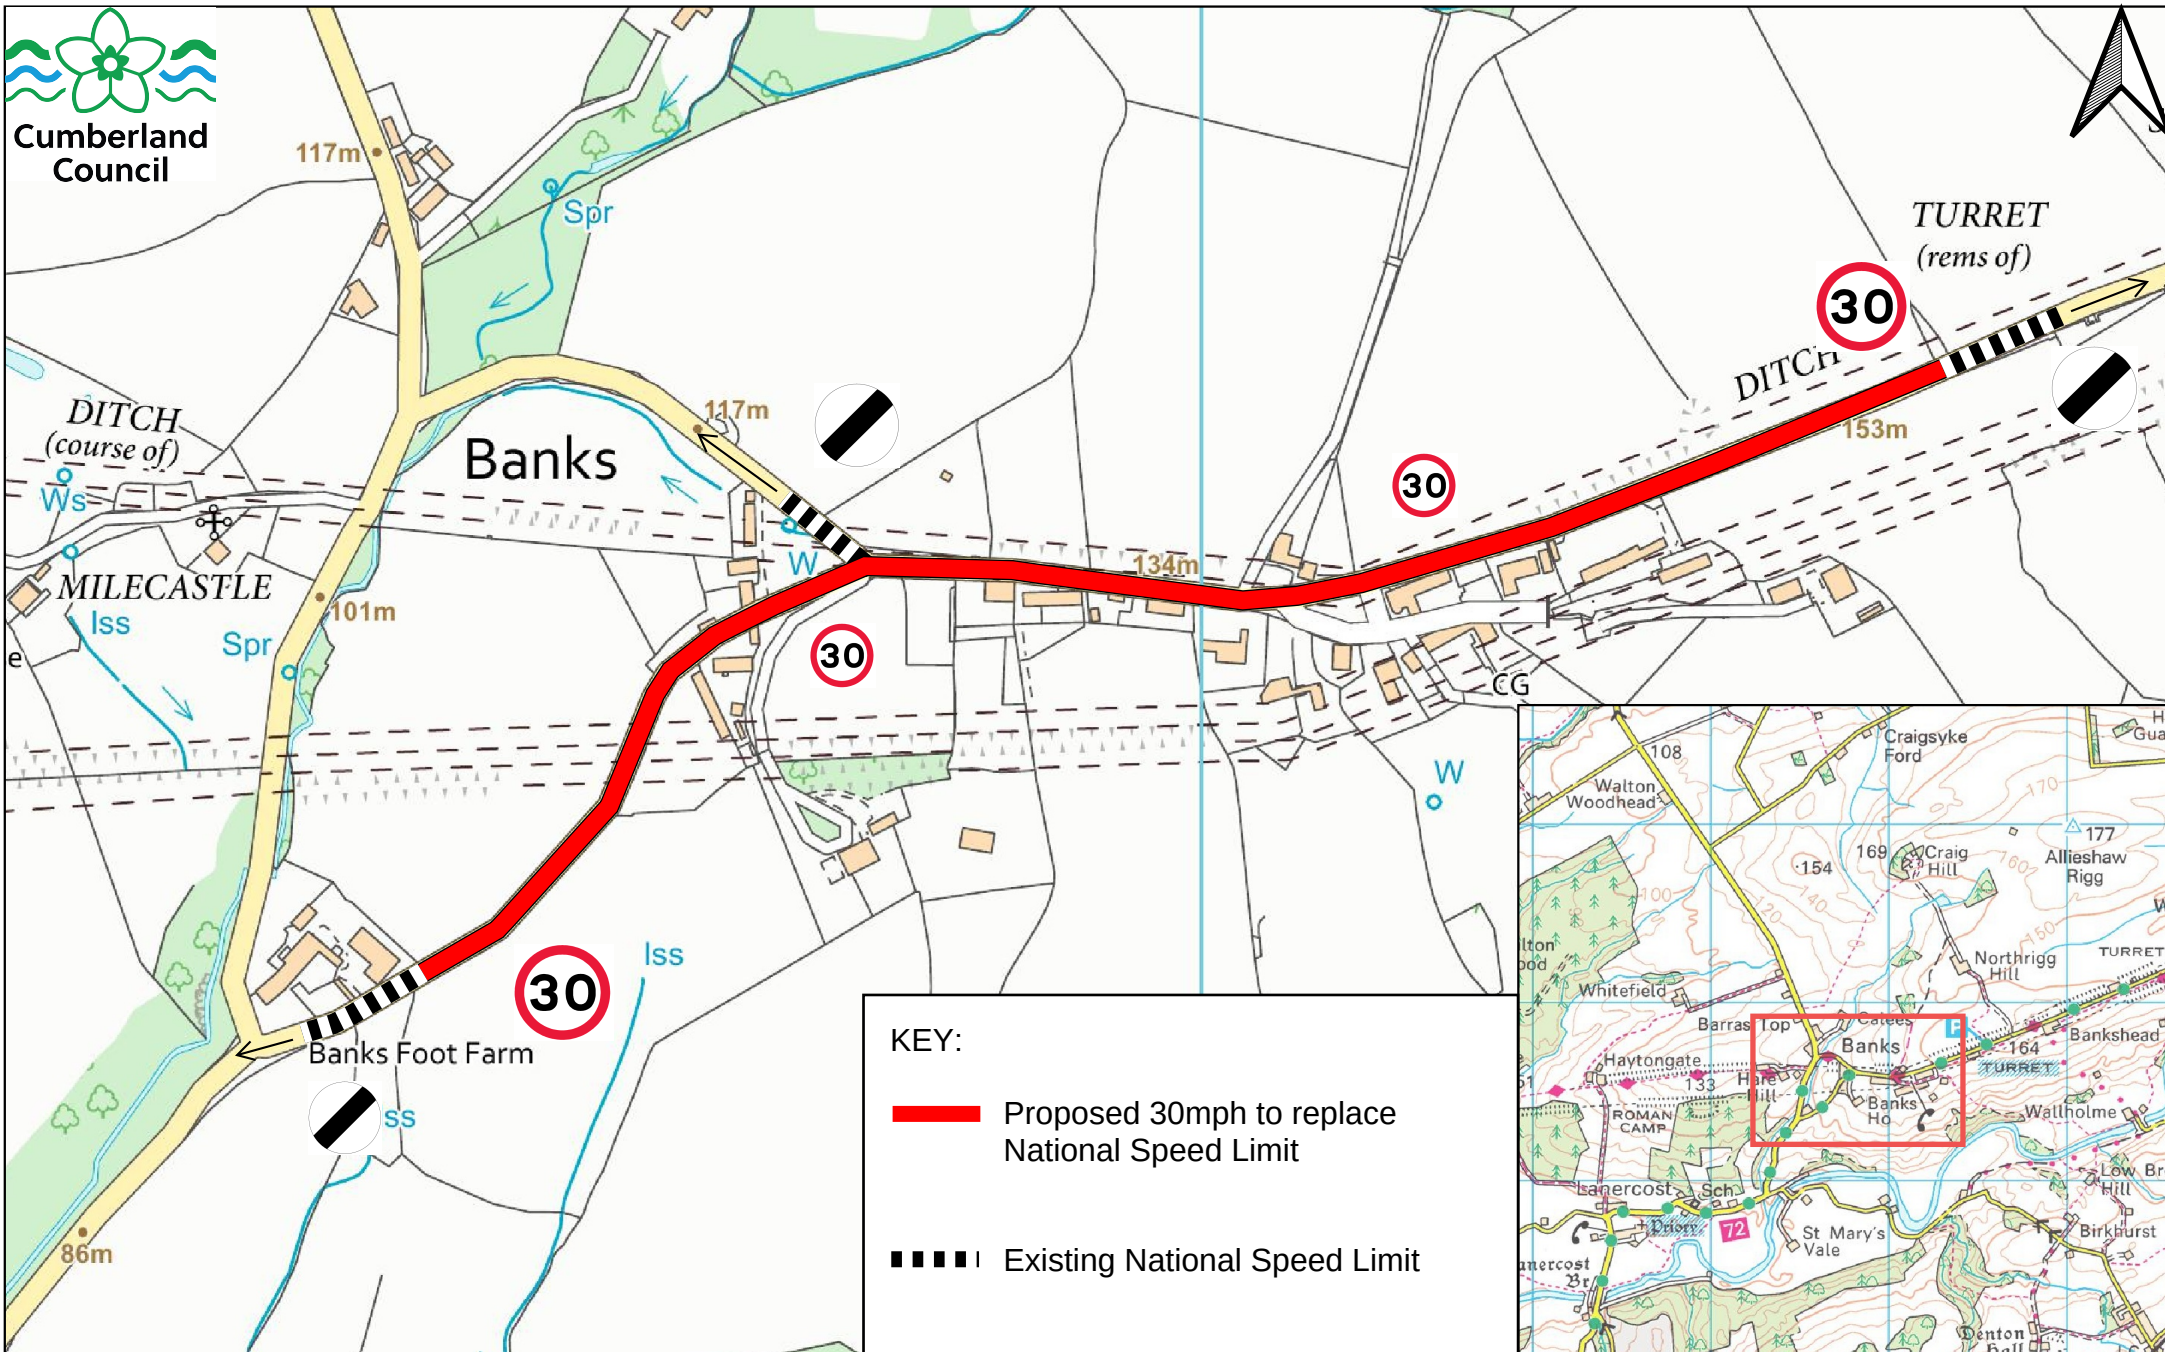

TRO Extents

North Cumberland Speed Limit Review
Proposal 15 Banks, C1028

Drawing No:
NCSLR/26-27/P15/AM0

Created by: Wilkinson, Sophie
Created on: 29/07/2026
Scale: 1:4000 at A4

Parkhouse Building,
Baron Way,
Kingmoor Business Park,
Carlisle, CA6 4SJ.