


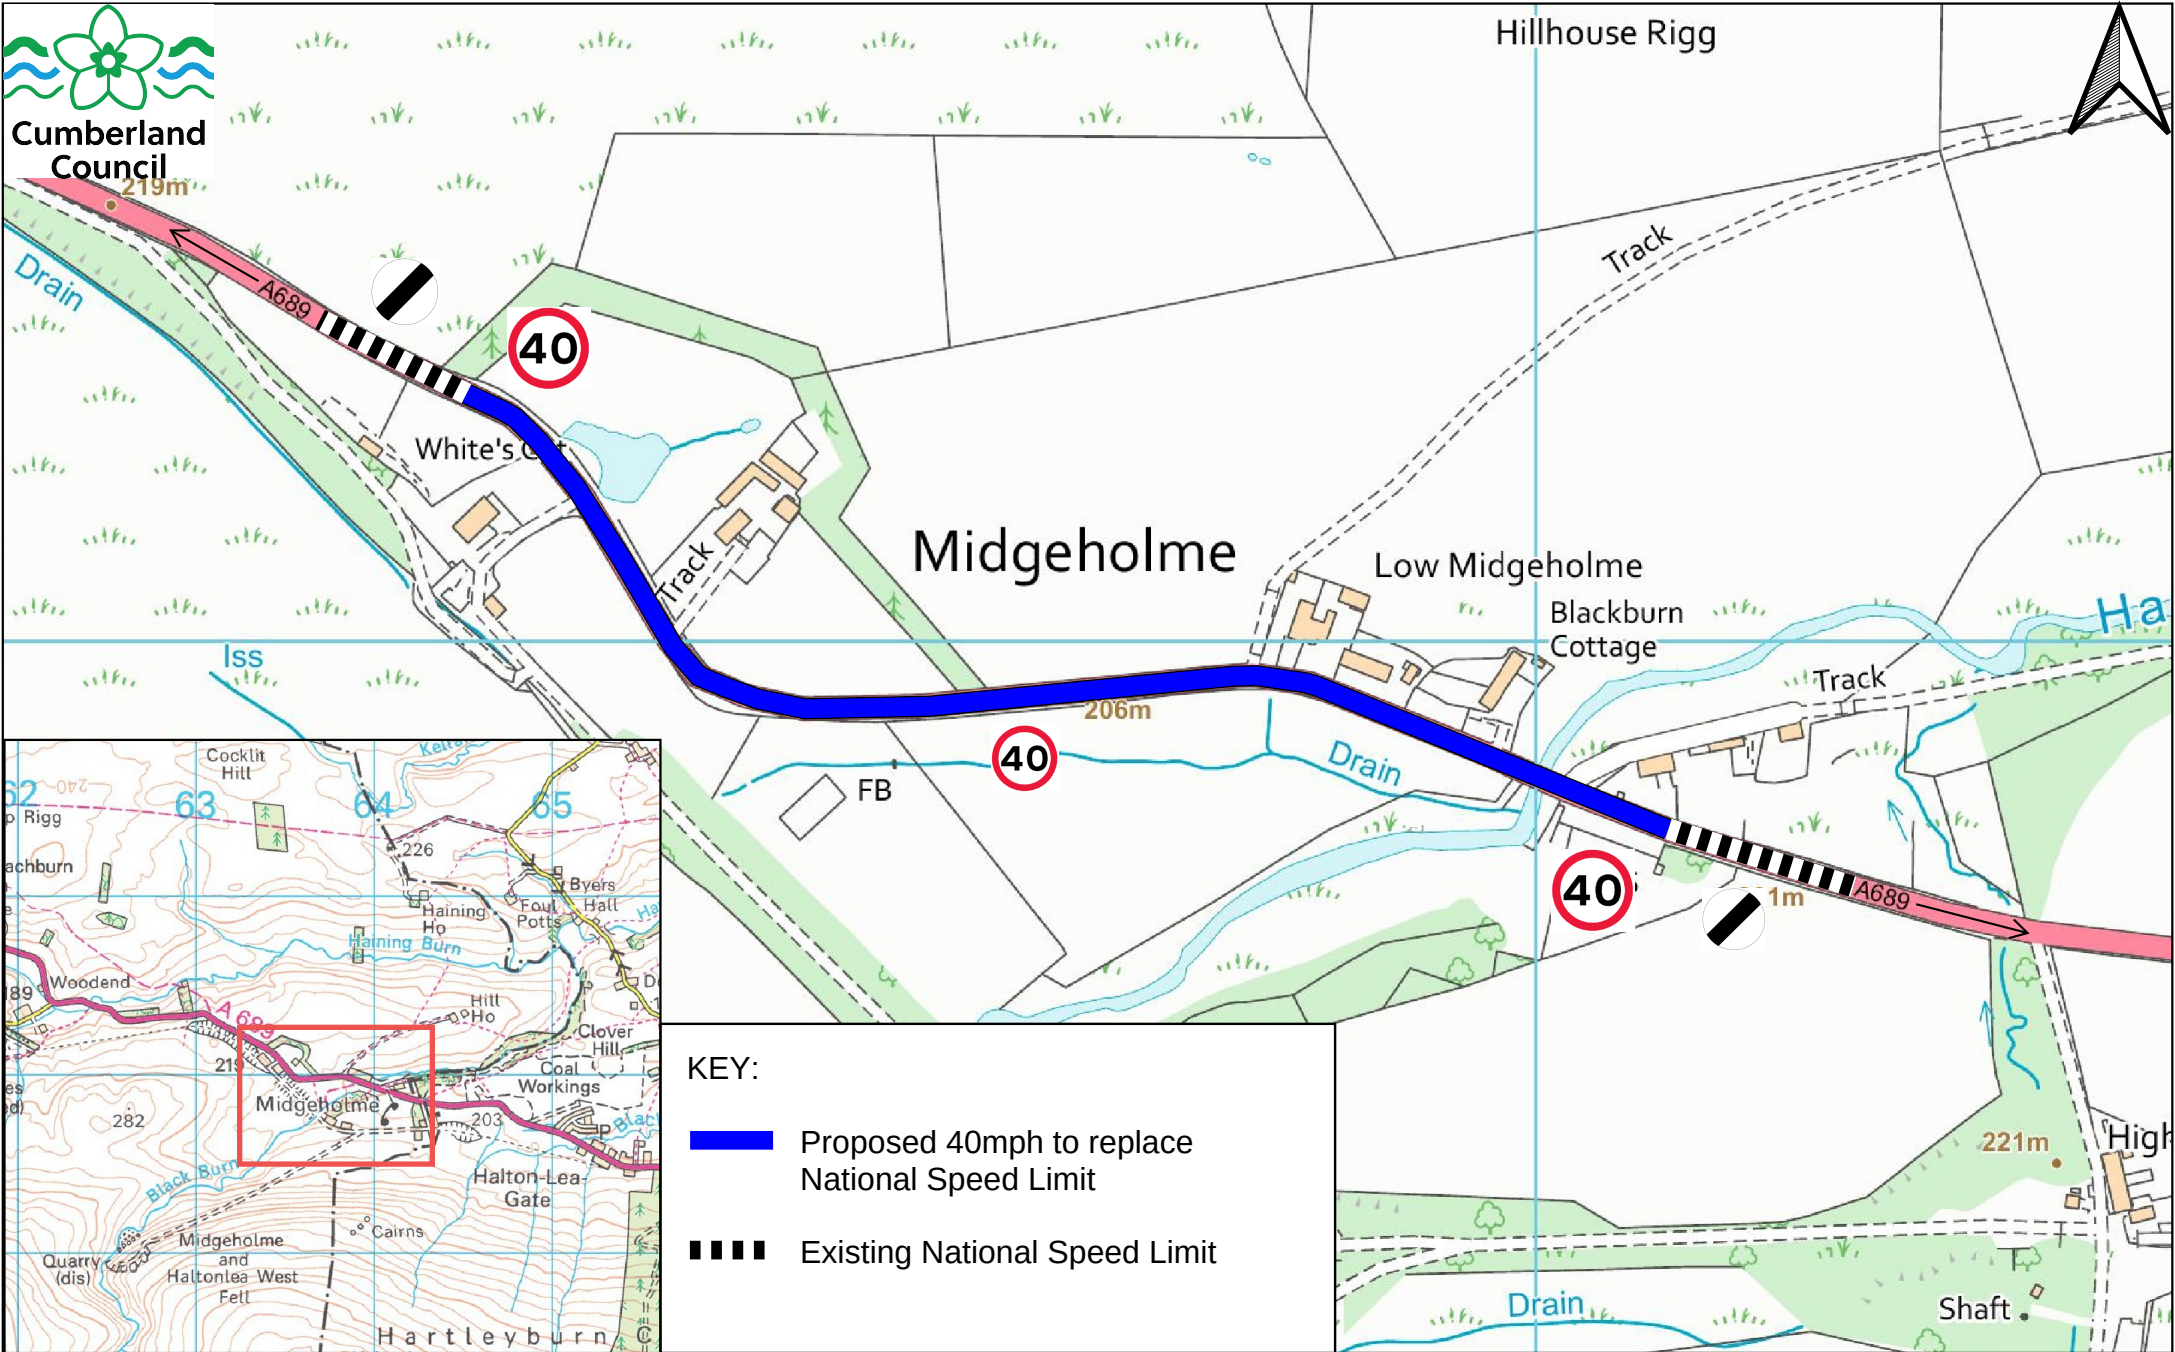

TRO Extents	North Cumberland Speed Limit Review Proposal 18 Midgeholme	Drawing No: NCSLR/26-27/P18/AM0	Created by: Wilkinson, Sophie Created on: 03/08/2026 Scale: 1:4000 at A4	Parkhouse Building, Baron Way, Kingmoor Business Park, Carlisle, CA6 4SJ.
-------------	---	------------------------------------	--	--