


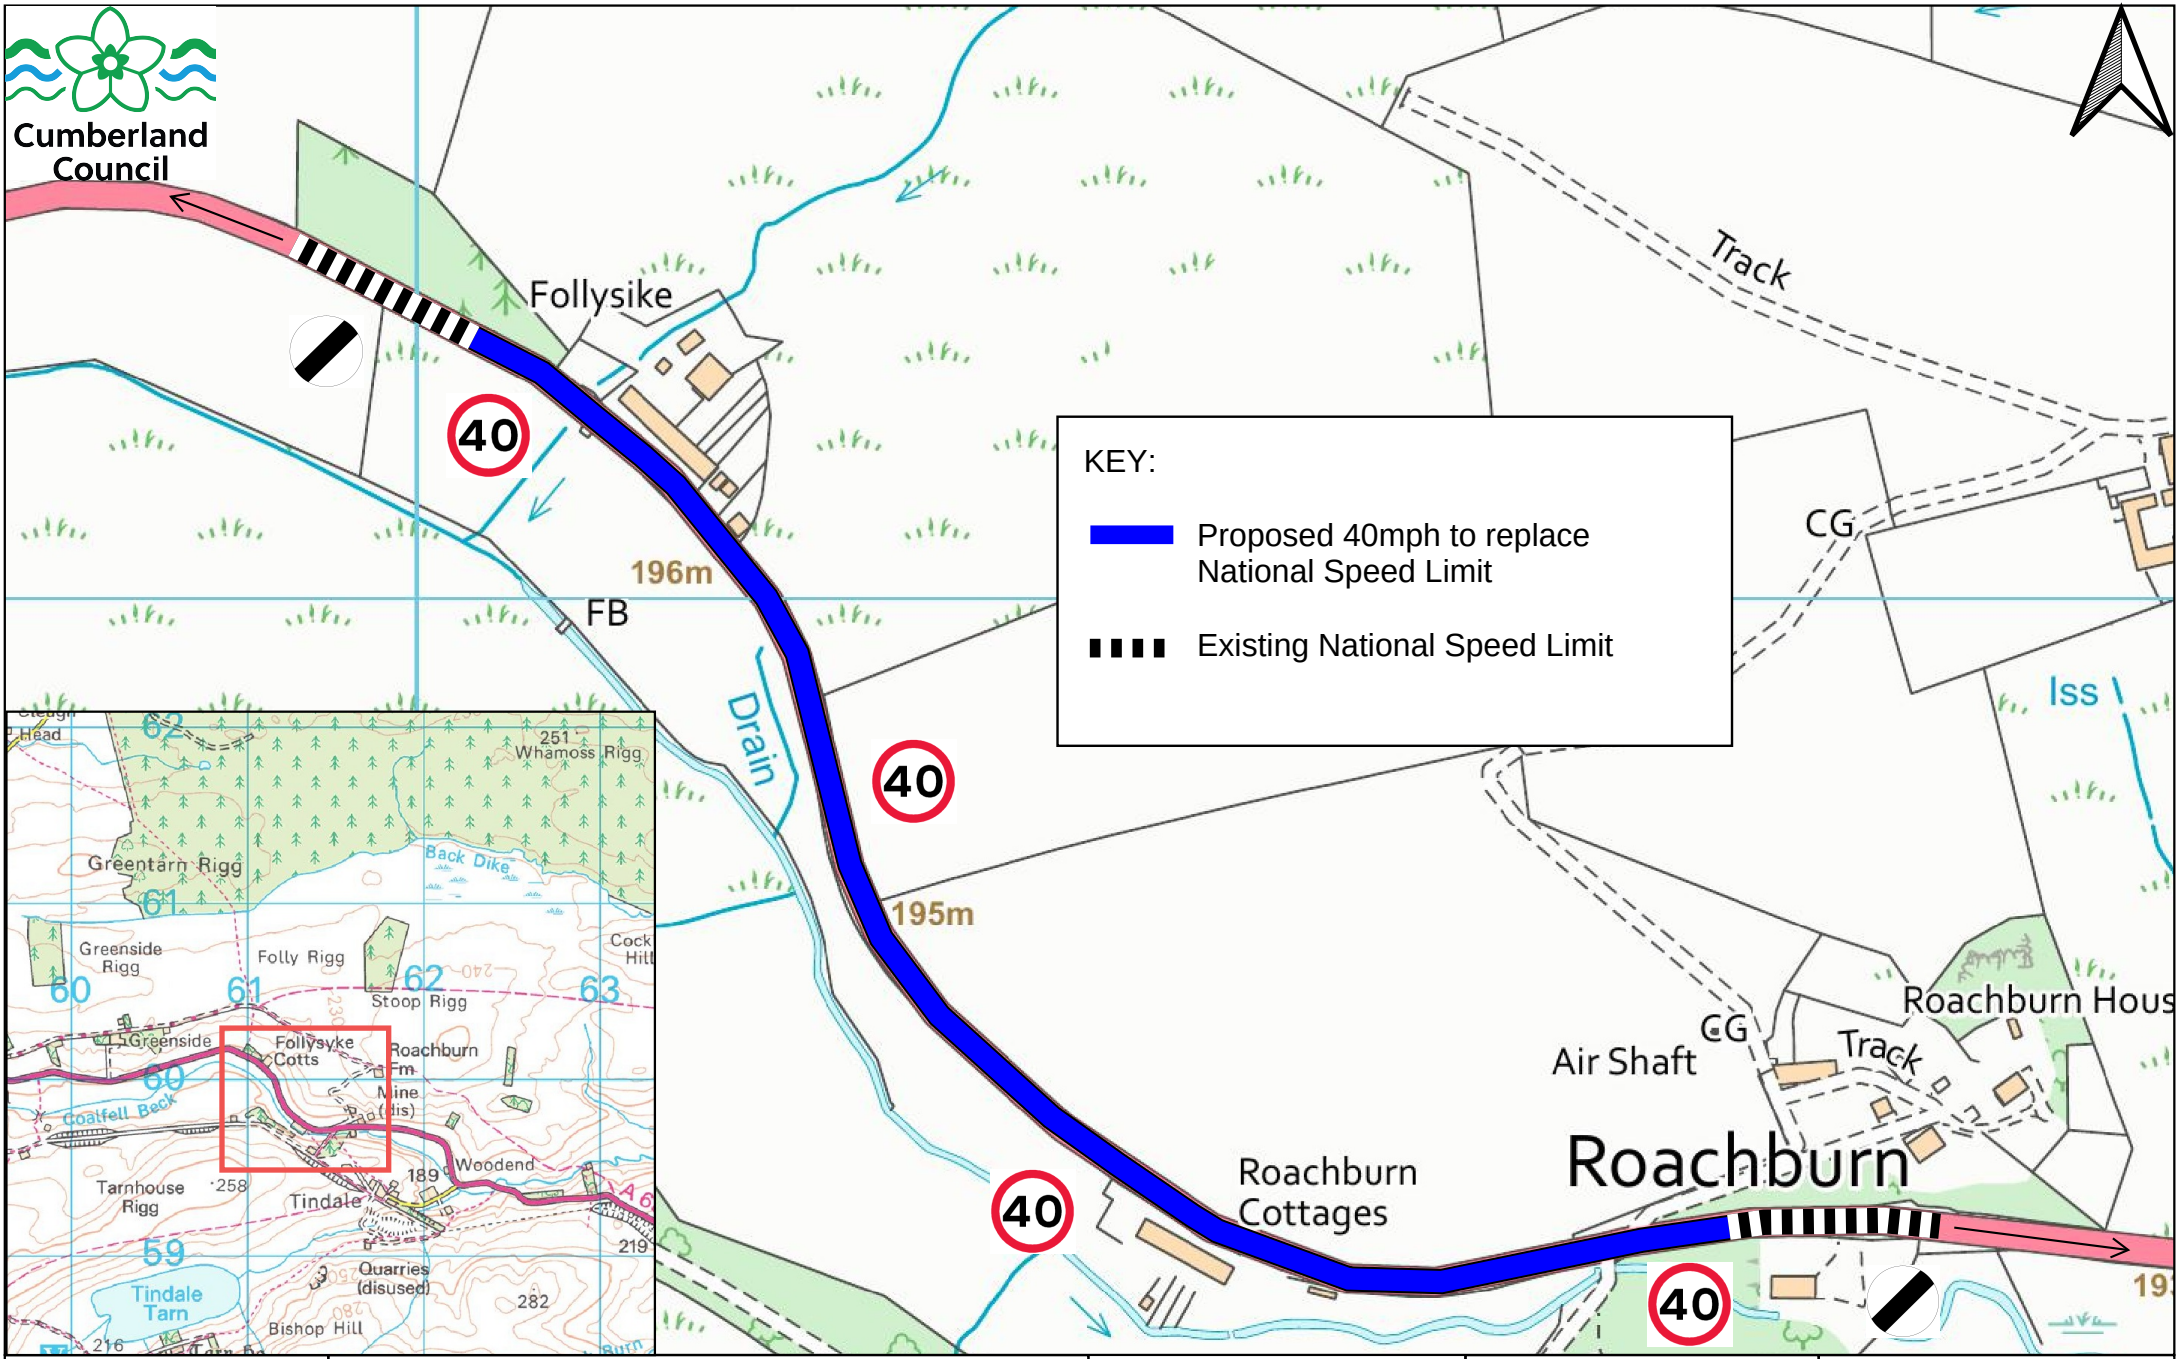

TRO Extents	North Cumberland Speed Limit Review Proposal 22 Roachburn A689	Drawing No: NCSLR/26-27/P22/AM0	Created by: Wilkinson, Sophie Created on: 06/08/2026 Scale: 1:3213 at A4	Parkhouse Building, Baron Way, Kingmoor Business Park, Carlisle, CA6 4SJ.
-------------	---	------------------------------------	--	--

© Crown copyright and database rights 2026 OS AC0000861732. You are granted a non-exclusive, royalty free, revocable licence solely to view the Licensed Data for non-commercial purposes for the period during which Westmorland and Furness Council makes it available. You are not permitted to copy, sub-license, distribute, sell or otherwise make available the Licensed Data to third parties in any form. Third party rights to enforce the terms of this licence shall be reserved to OS.