


**KEY:**

- Proposed 40mph to replace existing National Speed Limit
- Existing 30mph Speed Limit
- Existing National Speed Limit

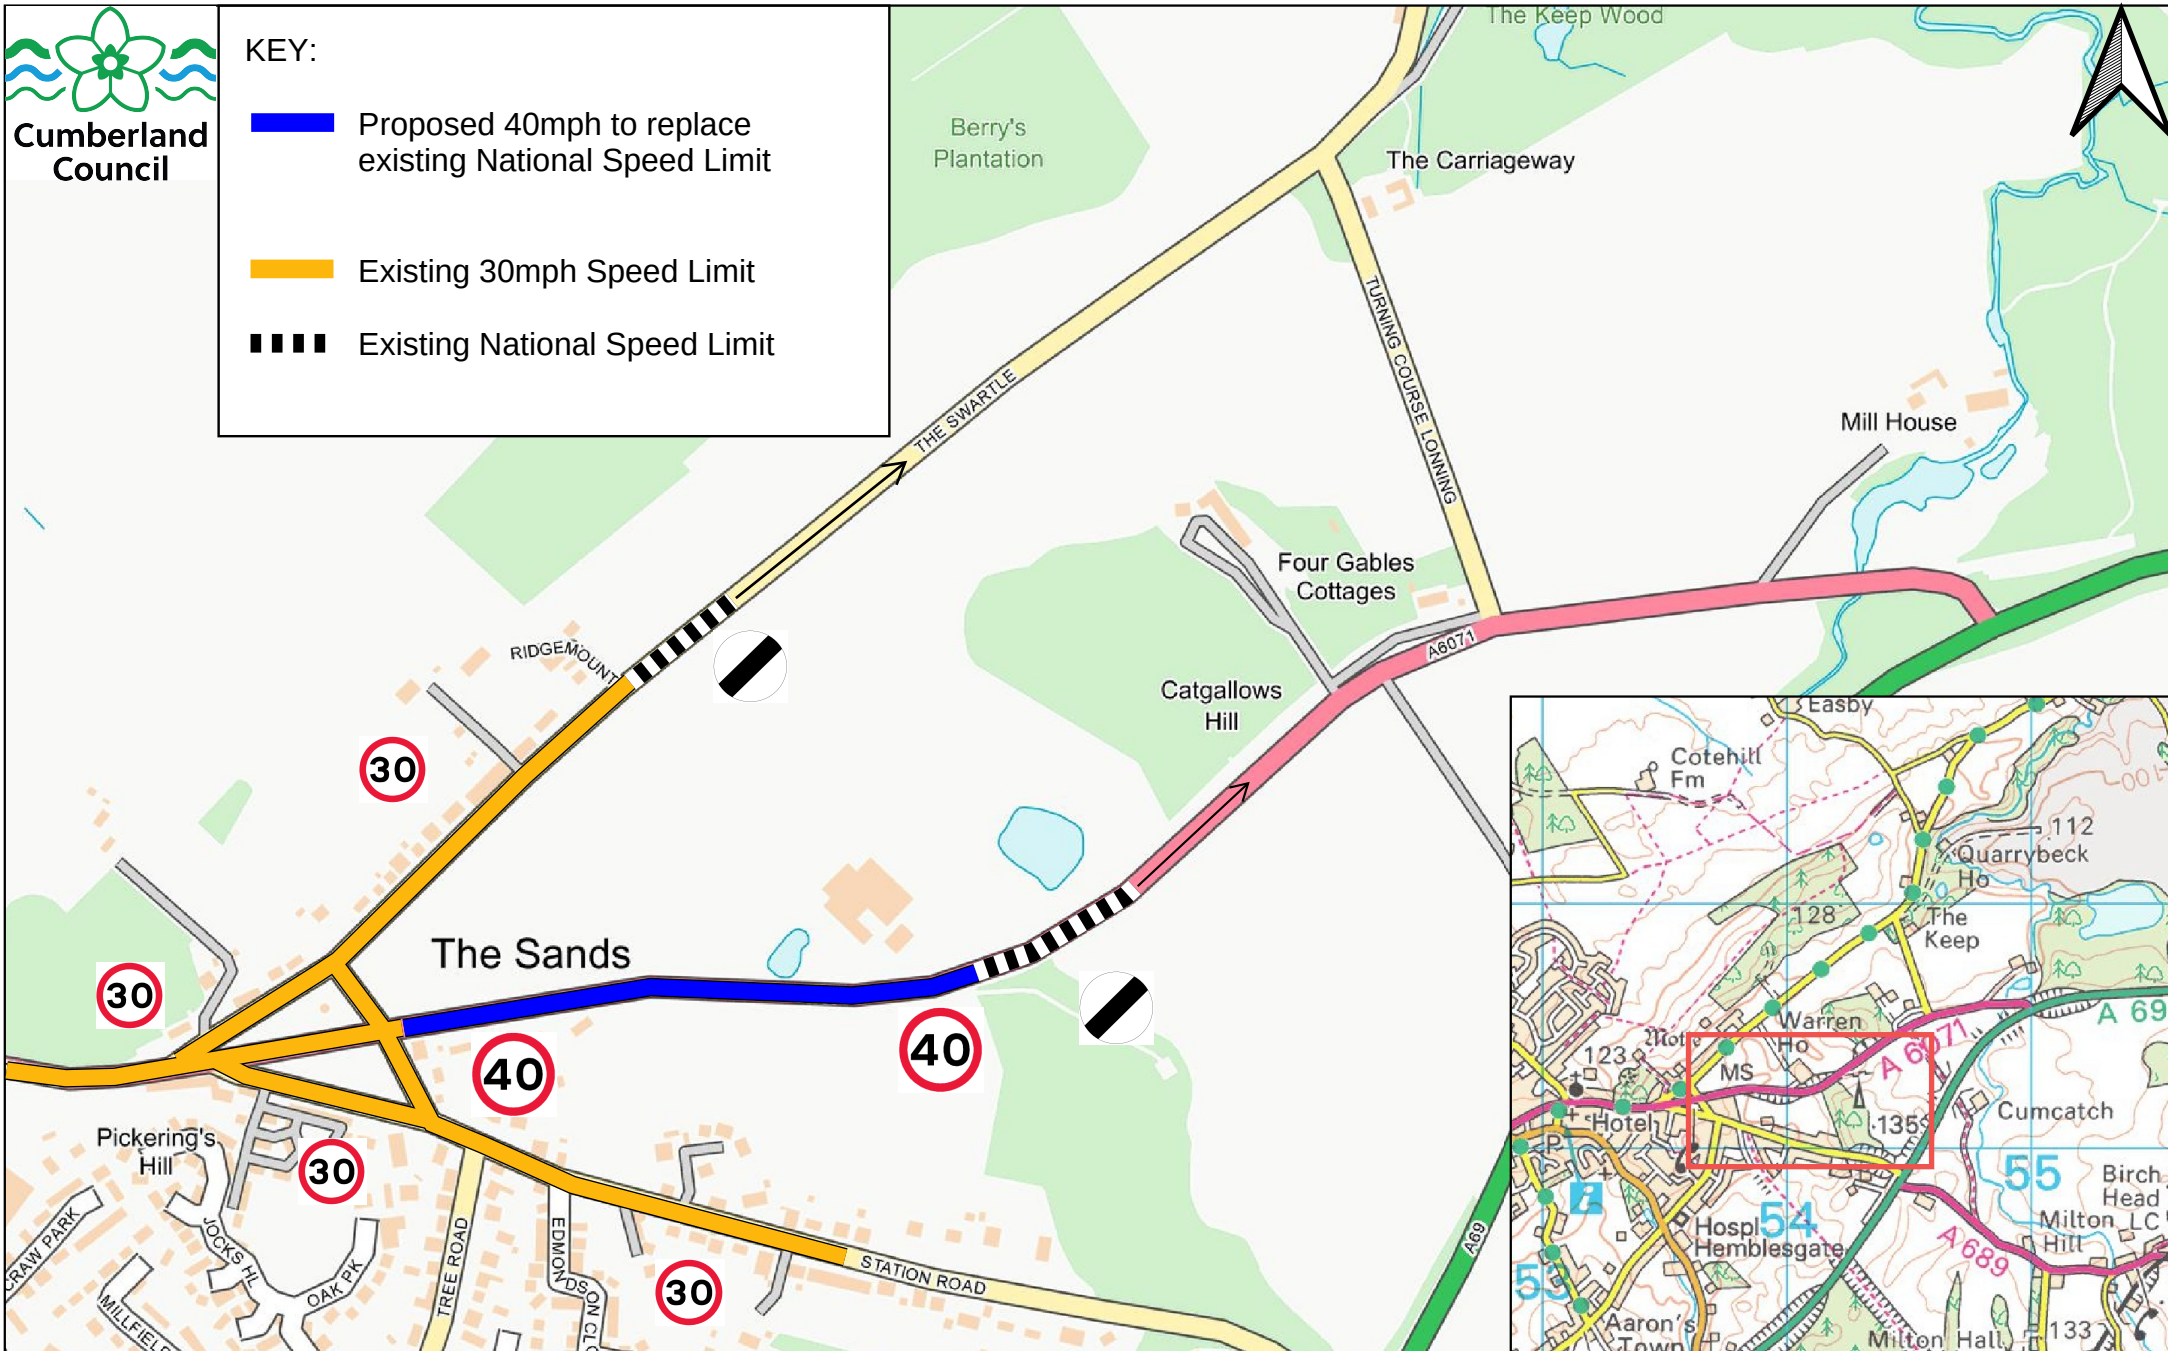

|             |                                                                    |                                    |                                                                                |                                                                                    |
|-------------|--------------------------------------------------------------------|------------------------------------|--------------------------------------------------------------------------------|------------------------------------------------------------------------------------|
| TRO Extents | North Cumberland Speed Limit Review<br>Proposal 23 A6071, Brampton | Drawing No:<br>NCSLR/26-27/P23/AM0 | Created by: Wilkinson, Sophie<br>Created on: 20/08/2026<br>Scale: 1:6425 at A4 | Parkhouse Building,<br>Baron Way,<br>Kingmoor Business Park,<br>Carlisle, CA6 4SJ. |
|-------------|--------------------------------------------------------------------|------------------------------------|--------------------------------------------------------------------------------|------------------------------------------------------------------------------------|