


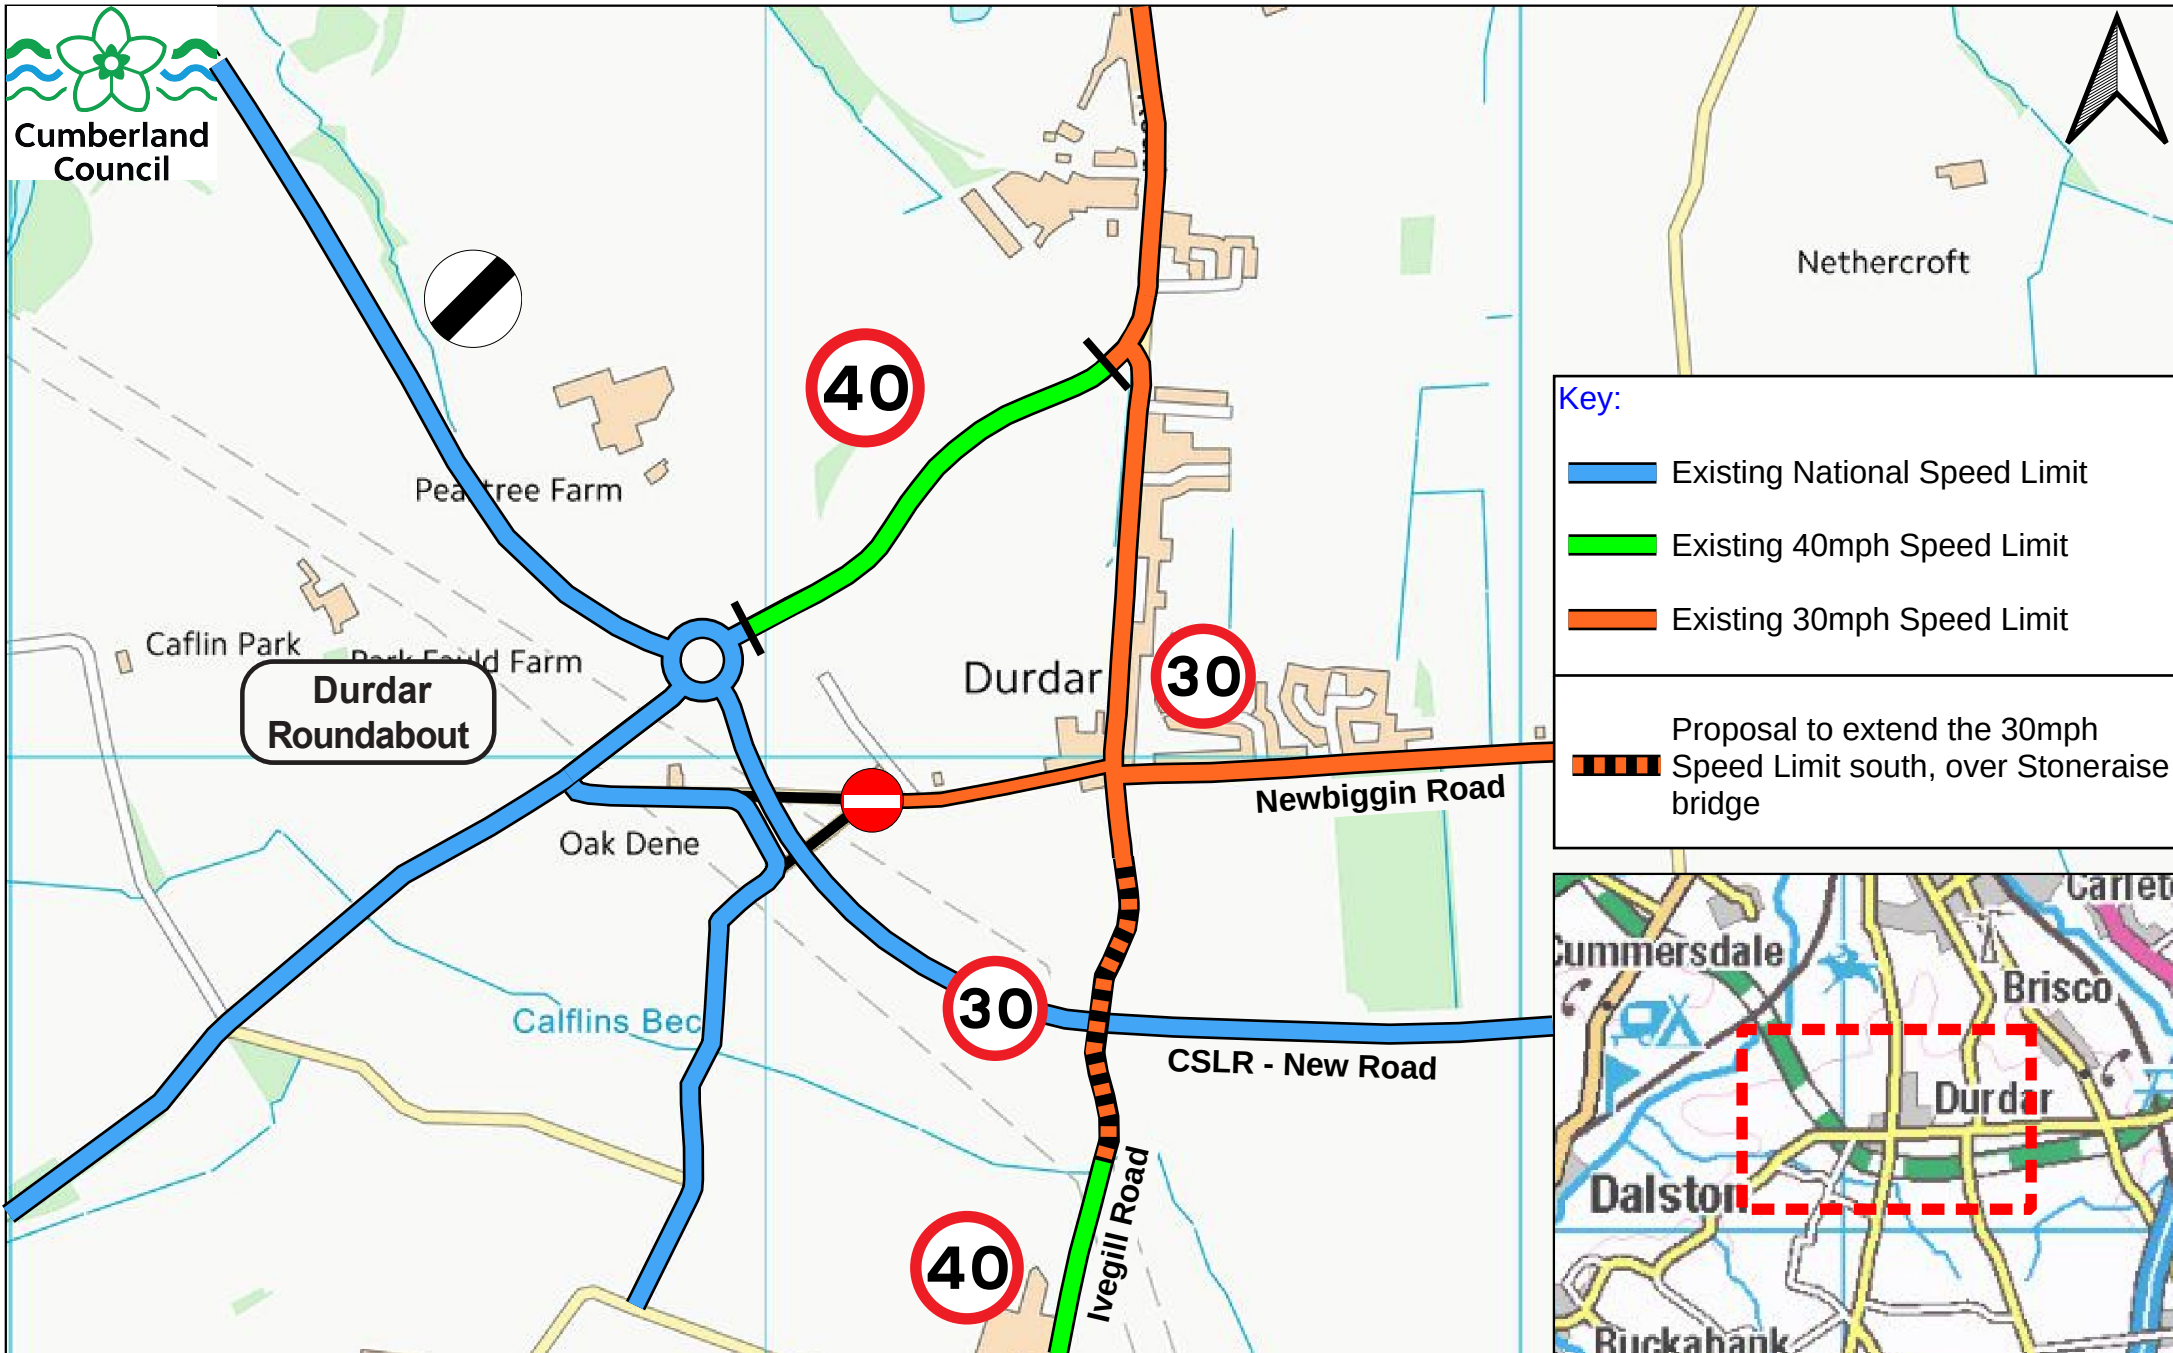

TRO extents	North Cumberland Speed Limit Proposal 26 - Stoneraise Bridge	Drawing No: NCSLR/26-27/P24/Am1	Created by: E Mitchinson Scale: 1:10000	Parkhouse Building, Baron Way, Kingmoor Business Park, Carlisle, CA6 4SJ.
-------------	--	---------------------------------	--	--