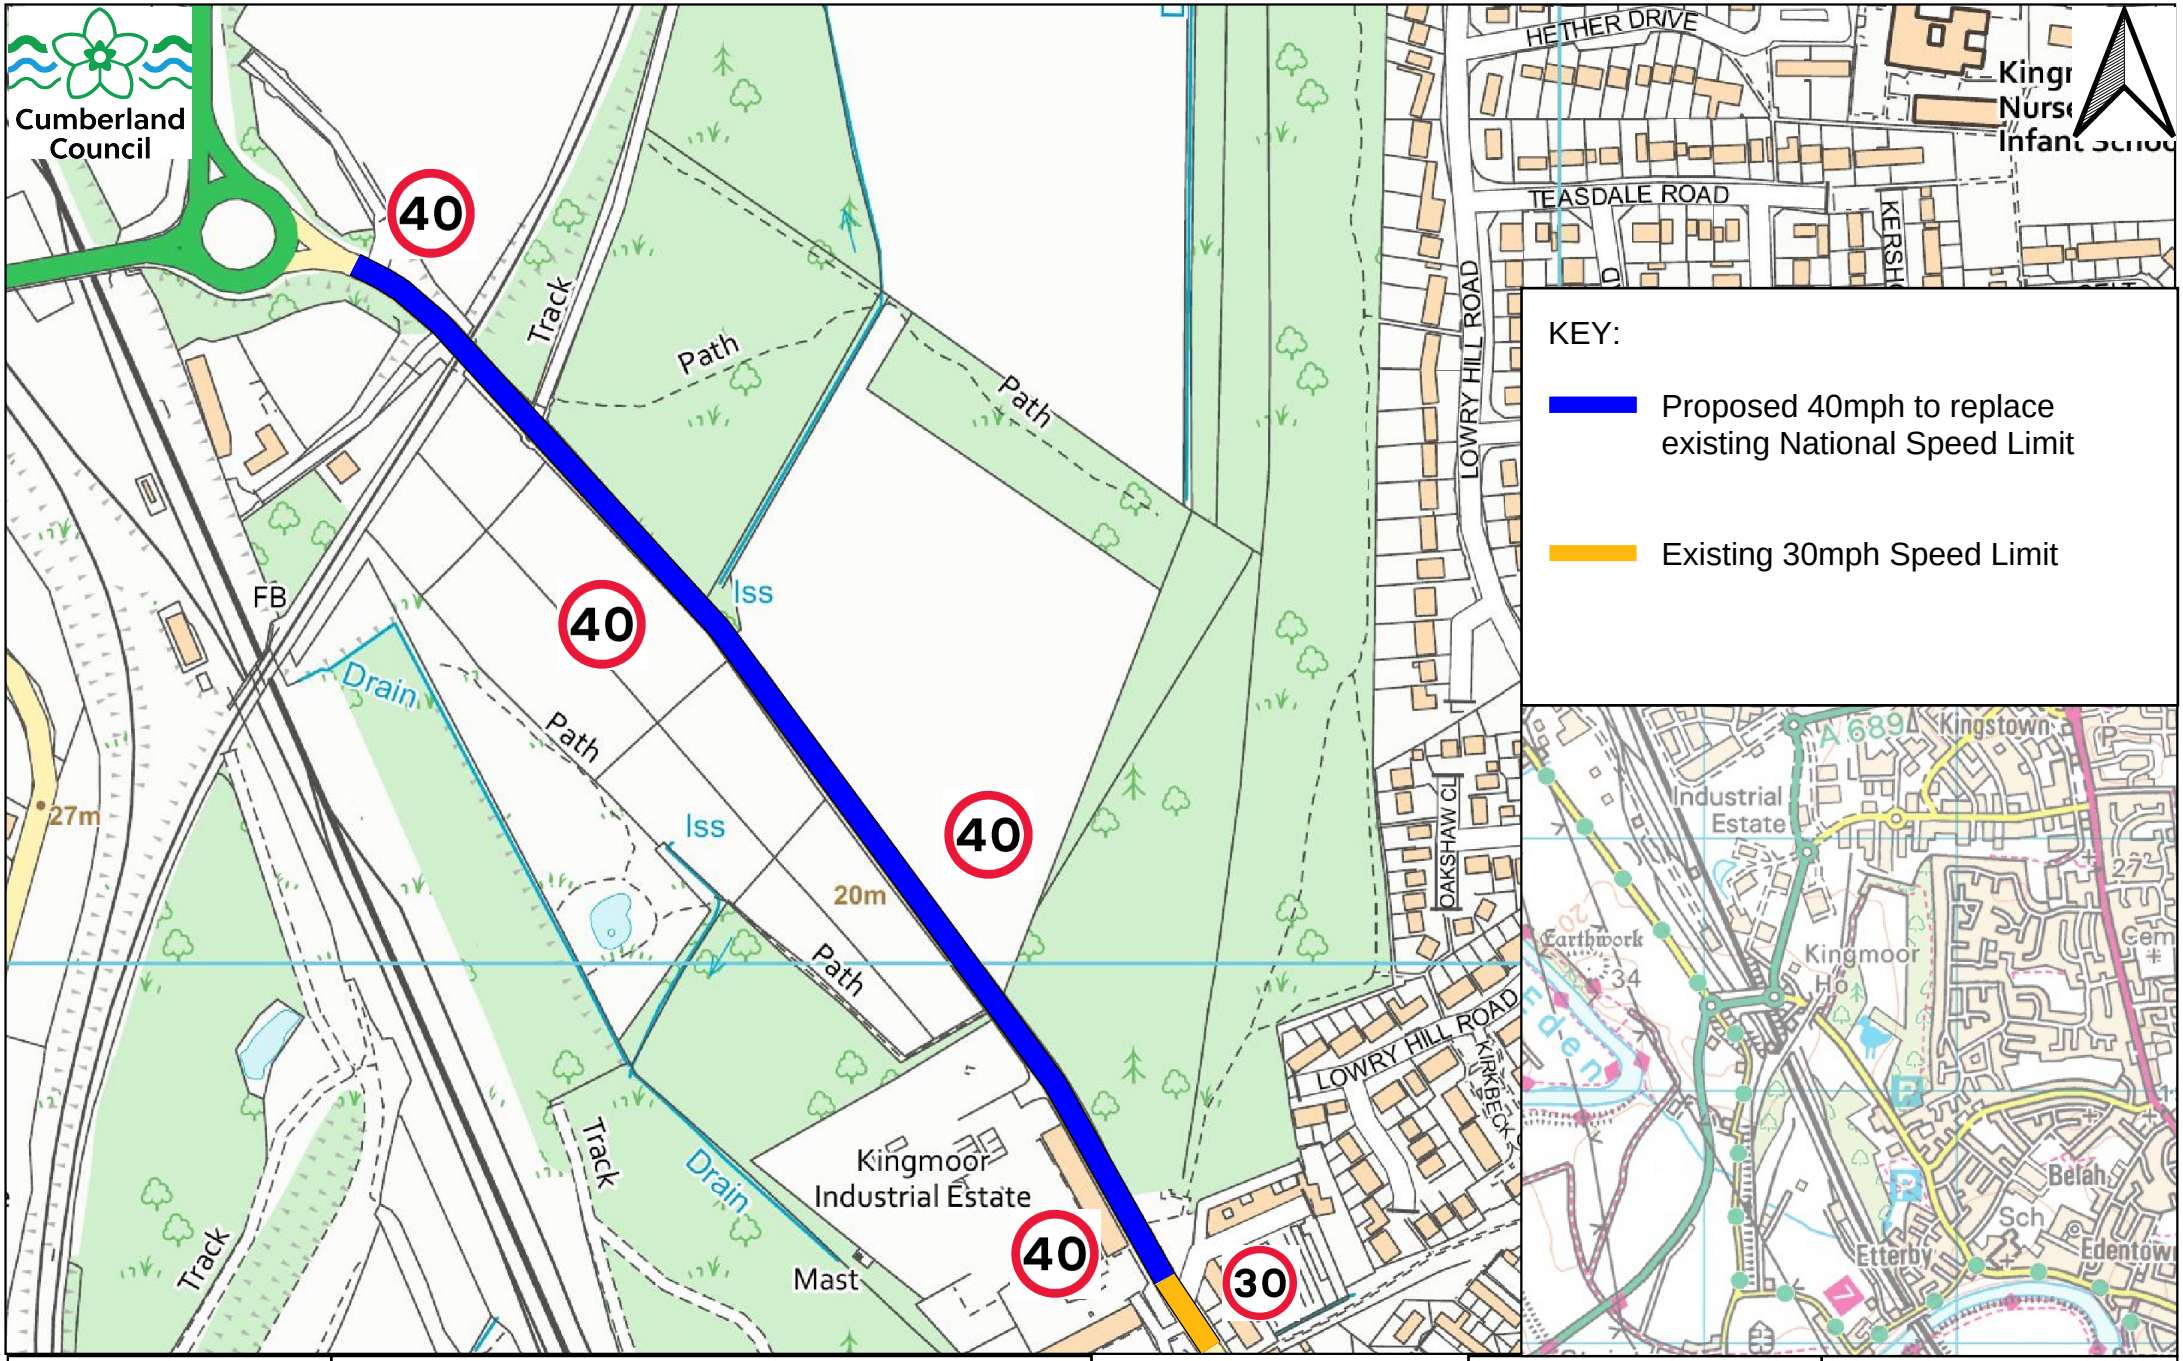

TRO Extents	Carlisle and Surrounding Area Speed Limit Review Proposal 3: Kingmoor Road, Carlisle	Drawing No: NCSLR/26-27/P03/AM0	Created by: S.Wilkinson Created on: 29/09/2026 Scale: Not to scale	Parkhouse Building, Baron Way, Kingmoor Business Park, Carlisle, CA6 4SJ.

© Crown copyright and database rights 2024 OS AC0000861732. You are granted a non-exclusive, royalty free, revocable licence solely to view the Licensed Data for non-commercial purposes for the period during which Cumberland Council makes it available. You are not permitted to copy, sub-license, distribute, sell or otherwise make available the Licensed Data to third parties in any form. Third party rights to enforce the terms of this licence shall be reserved to OS.