


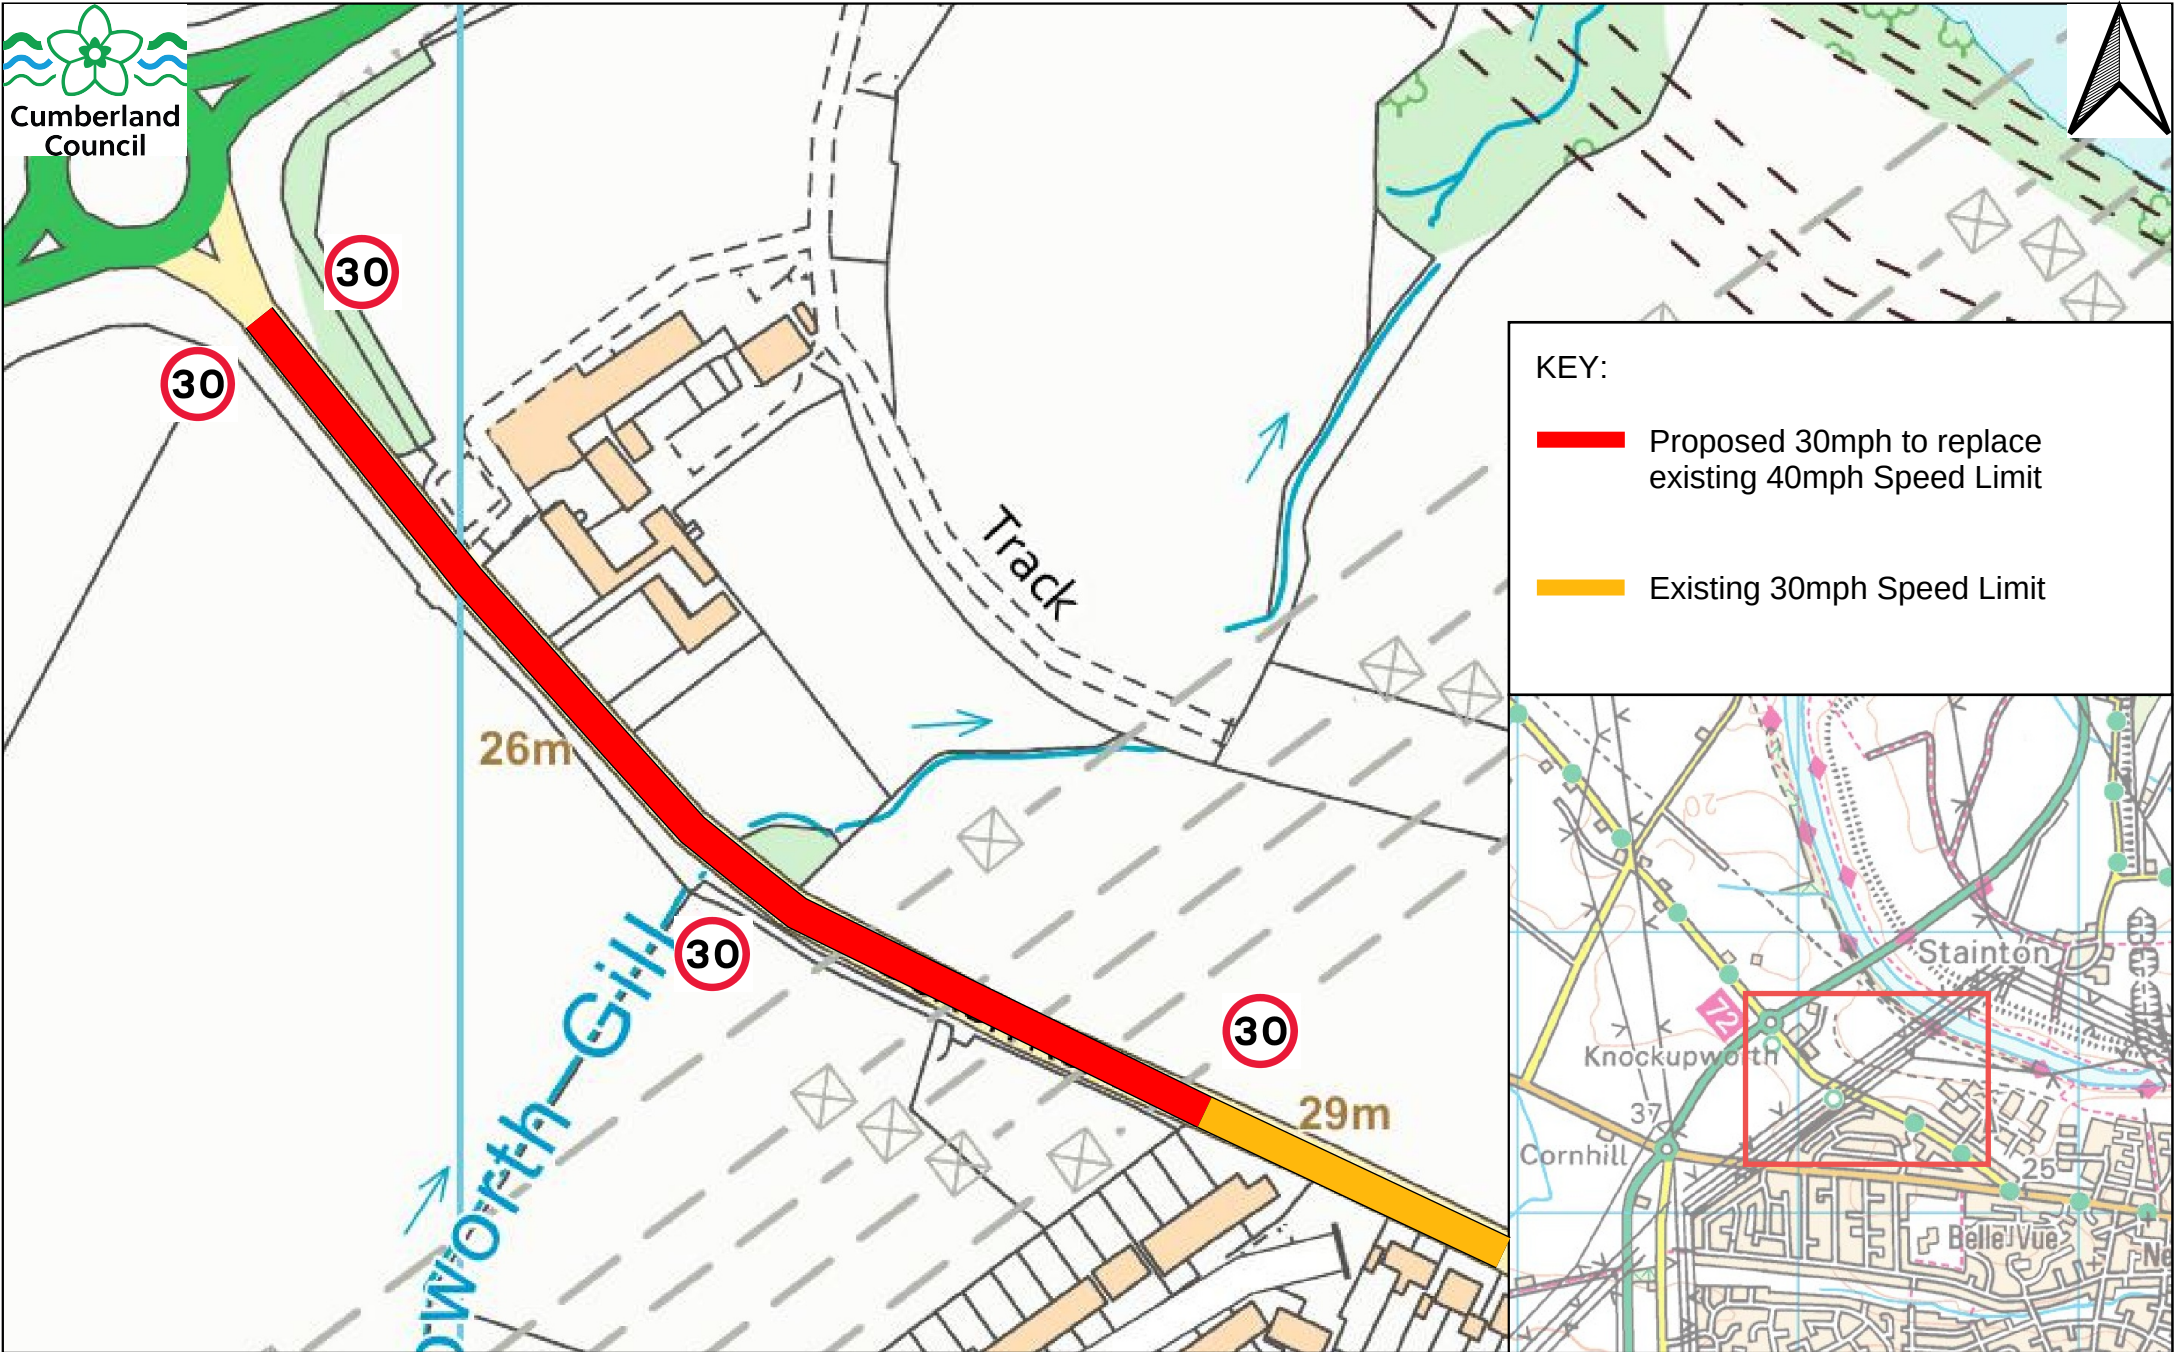

TRO Extents	North Cumberland Speed Limit Review Proposal 8 Burgh Road to Knockupworth Farm roundabout	Drawing No: NCSLR/26-27/P8/AM0	Created by: S.Wilkinson Created on: 06/02/2026 Scale: Not to scale	Parkhouse Building, Baron Way, Kingmoor Business Park, Carlisle, CA6 4SJ.
-------------	--	-----------------------------------	--	--