Cumberland Council

PO Box 415
Carlisle
CA1 9GU

T: 03003733736
E:TROresponses@Cumberland.gov.uk

11 November 2026
Our reference: NCSLR/26-27/P26/AM0

Dear Occupier

NORTH CUMBERLAND SPEED LIMIT REVIEW –STATUTORY CONSULTATION PROPOSAL 26 – C1036 STONERAISE BRIDGE

Cumberland Council is now proceeding with statutory consultation regarding the proposal to extend the existing 30 mph speed limit southwards on the C1036, beyond Stoneraise Bridge, as shown on the enclosed plan.

This statutory consultation gives residents and other stakeholders potentially affected by the proposed changes a further opportunity to provide feedback before the proposal is presented to the Highways and Transport Strategic Board for consideration. Please note that responses received during the previous informal consultation exercise are **not** automatically carried forward and, should you wish your comments to be considered, representations must be submitted as part of this statutory consultation.


Please find enclosed a copy of the Legal Notice and the associated location plan showing the proposed amendments and extents.

Should you have any comments or objections relating to this proposal, please respond in writing to TROresponses@cumberland.gov.uk or the above postal address by 7 December 2026 quoting "North Cumberland Speed Limit Review –Proposal 26 – C1036 Stoneraise Bridge" in your correspondence. Any response, either in support of or objecting to the proposal, would be welcomed.

Yours Faithfully

S. Wilkinson

Sophie Wilkinson
Traffic Management Officer

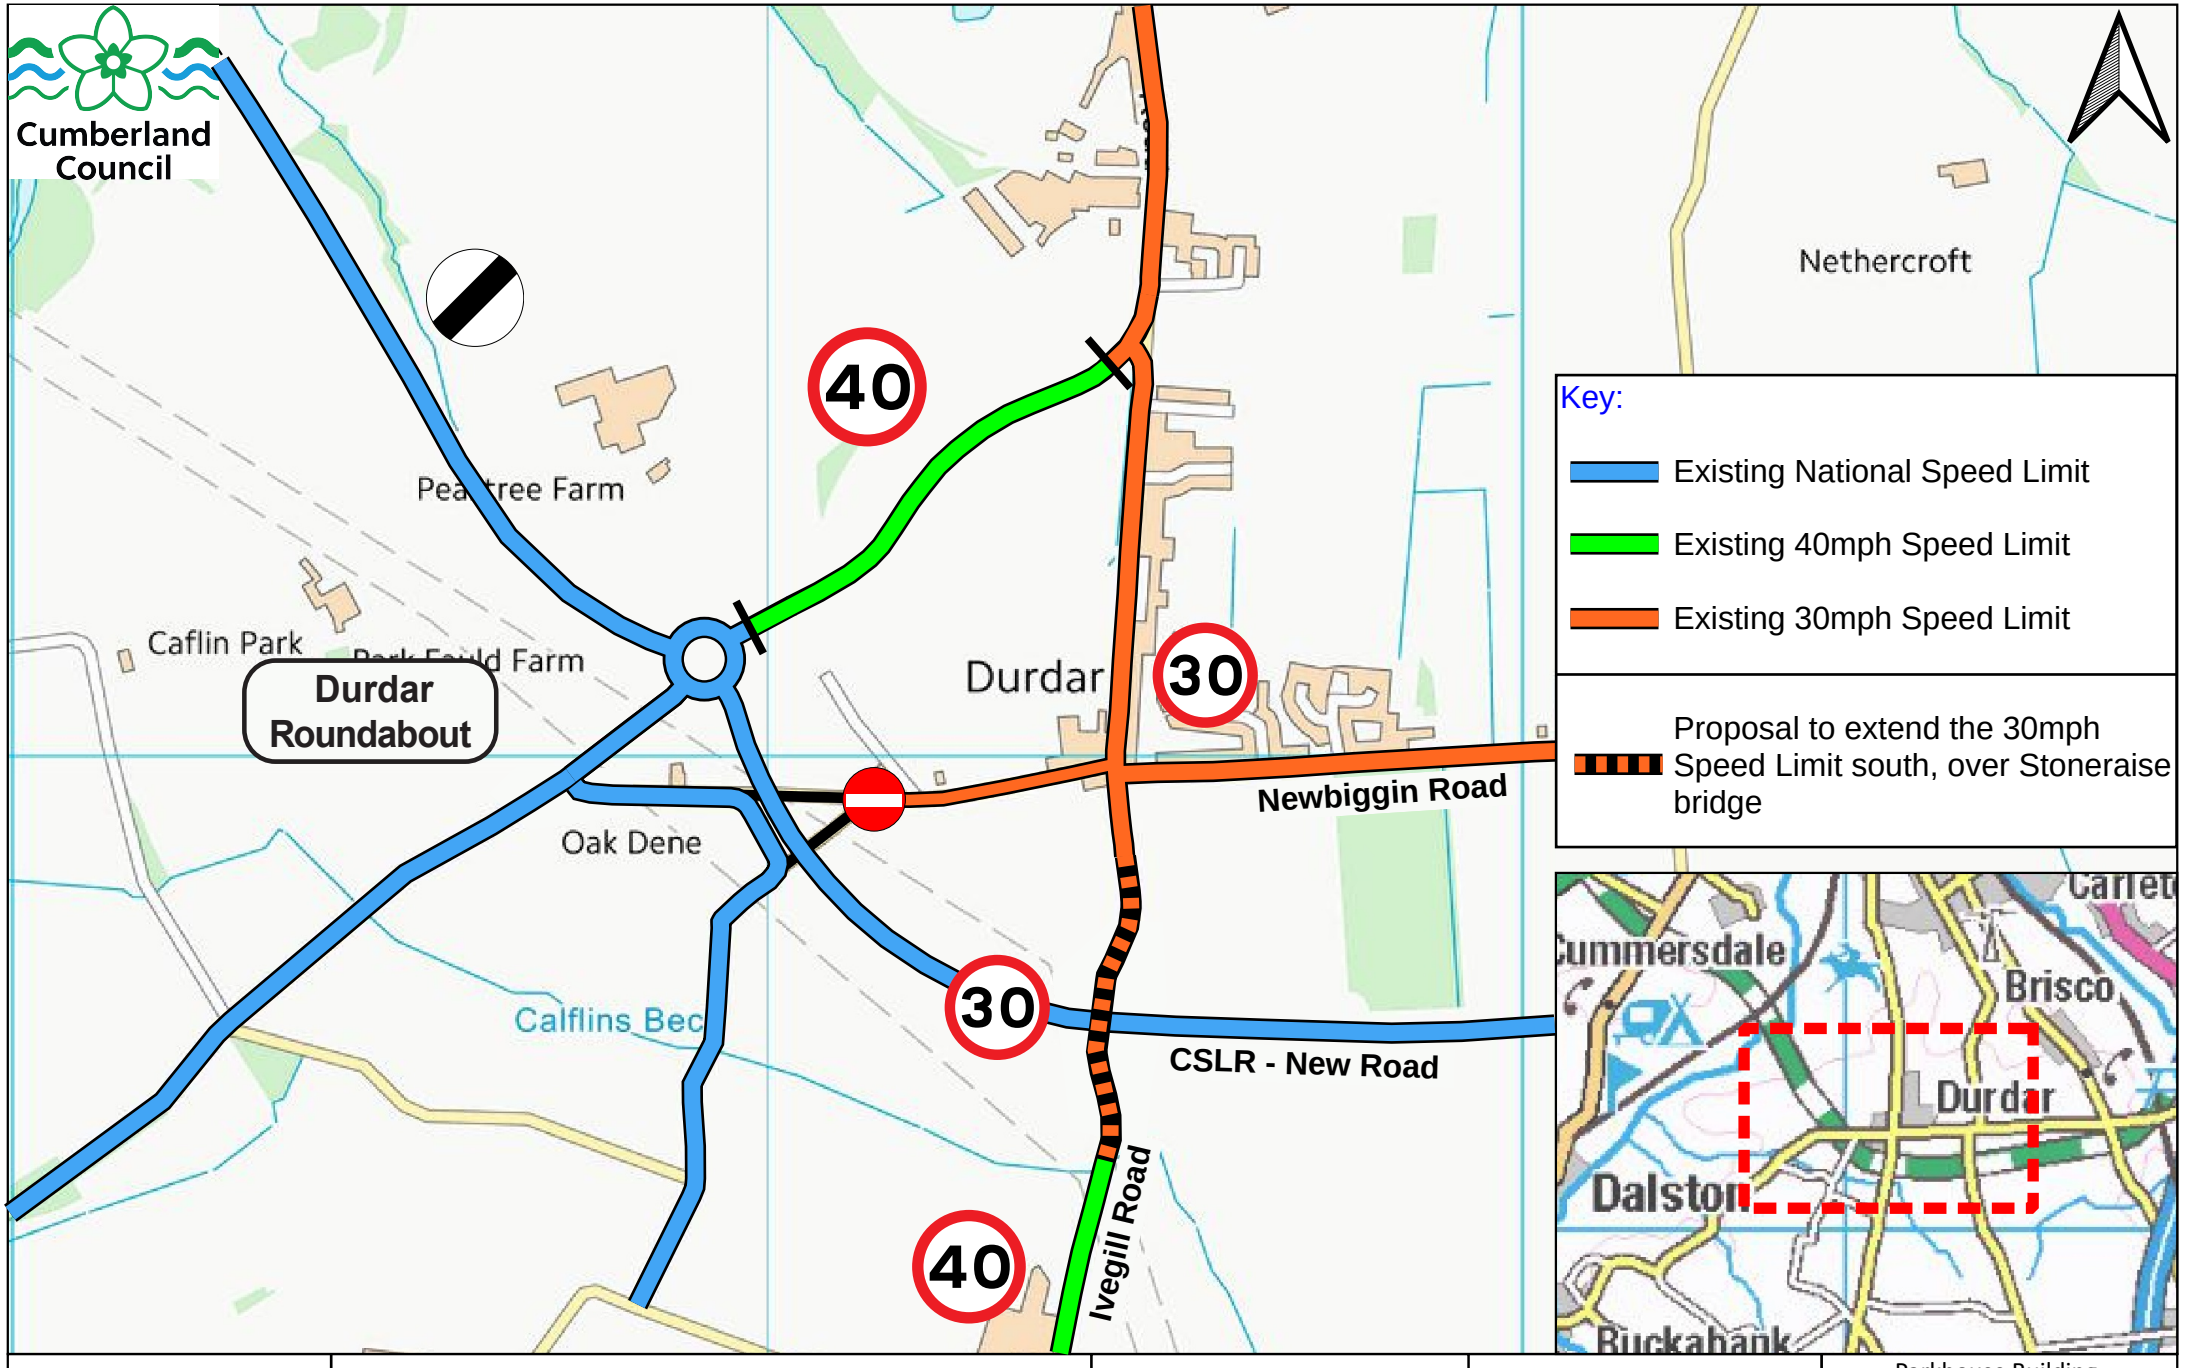

TRO extents	North Cumberland Speed Limit Proposal 26 - Stoneraise Bridge	Drawing No: NCSLR/26-27/P24/Am1	Created by: E Mitchinson Scale: 1:10000	Parkhouse Building, Baron Way, Kingmoor Business Park, Carlisle, CA6 4SJ.