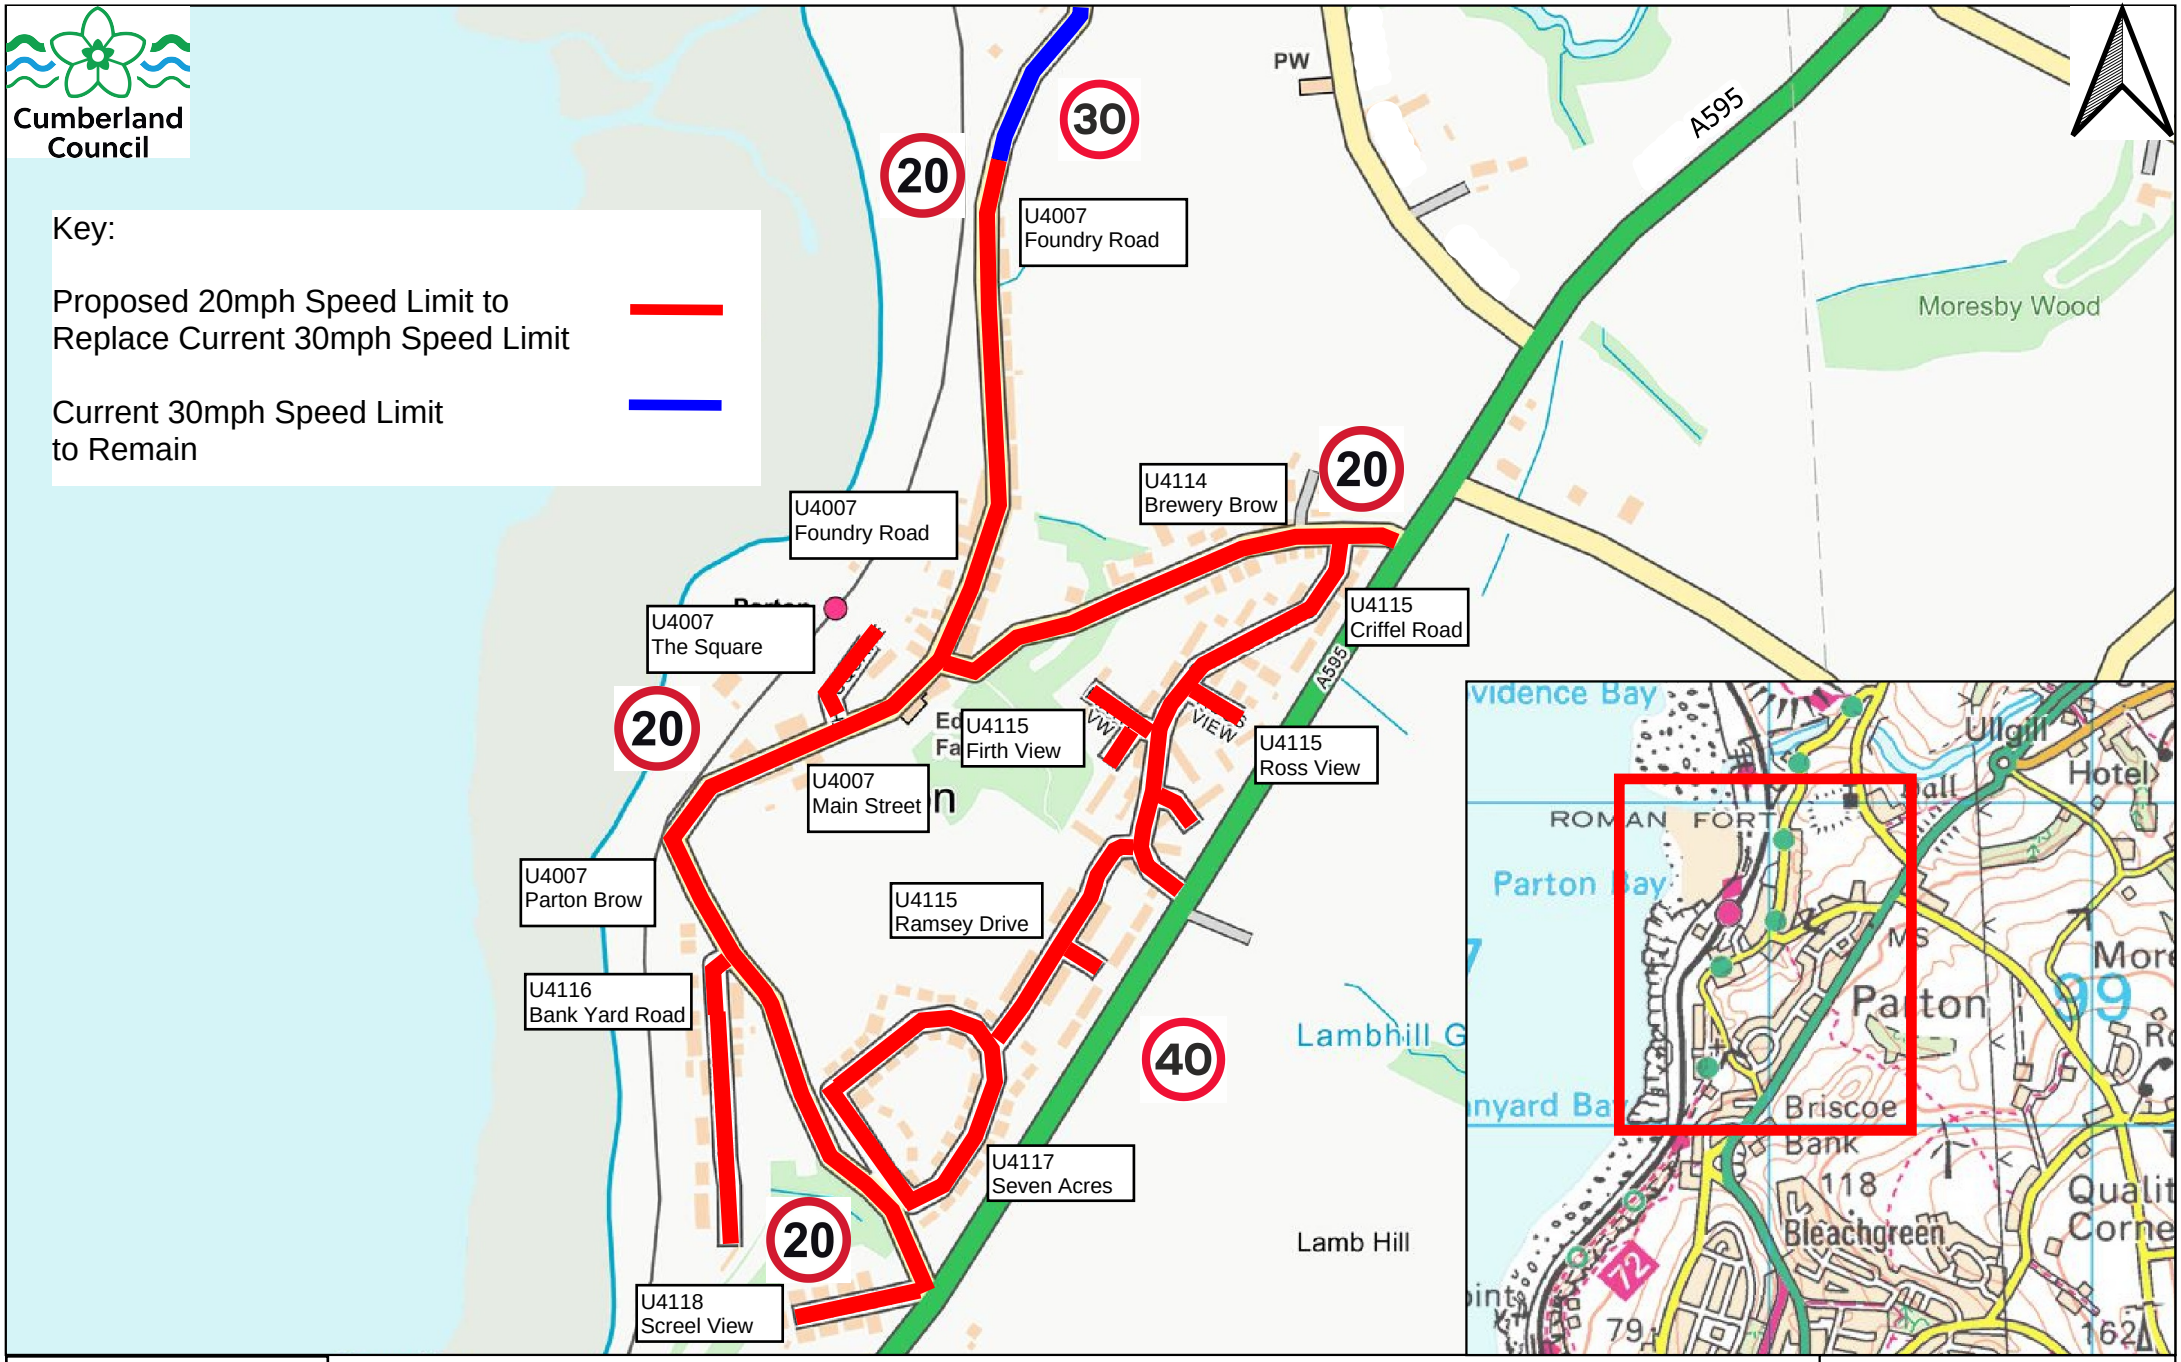


South Cumberland Speed Limit Review Traffic Regulation Order
Proposal 3: Various Highways - Parton Area

Created by: PZ
Created on: 18/08/26
Scale: Not to scale

Lillyhall Highways Depot,
Joseph Noble Road,
Lillyhall Industrial Estate,
Workington, CA14 4JH.

© Crown copyright and database rights 2023 OS 100066931. You are granted a non-exclusive, royalty free, revocable licence solely to view the Licensed Data for non-commercial purposes for the period during which Cumberland Council makes it available. You are not permitted to copy, sub-license, distribute, sell or otherwise make available the Licensed Data to third parties in any form. Third party rights to enforce the terms of this licence shall be reserved to OS.