Cumberland Council

PO Box 415
Carlisle
CA1 9GU

T: 03003733736
E:TROresponses@Cumberland.gov.uk

11 November 2026
Our reference: NCSLR/26-27/P9/AM1

Dear Occupier

NORTH CUMBERLAND SPEED LIMIT REVIEW – STATUTORY CONSULTATION PROPOSAL 9 – WORMANBY FARM to BUGH-BY-SANDS

Dear Occupier,

Further to our informal consultation undertaken during August and September 2026, Cumberland Council is now proceeding with statutory consultation regarding the proposal to reduce the existing 60 mph speed limit to 40 mph between Wormanby Farm and Burgh-by-Sands. Following consideration of comments received during the informal consultation, the proposal has been amended to extend the proposed 40 mph speed limit to tie in with the existing 30 mph speed limit at Monkhill, as shown on the enclosed plan.

This statutory consultation gives residents and other stakeholders potentially affected by the proposed changes a further opportunity to provide feedback before the proposal is presented to the Highways and Transport Strategic Board for consideration. Please note that responses received during the previous informal consultation exercise are **not** automatically carried forward and, should you wish your comments to be considered, representations must be submitted as part of this statutory consultation.


Please find enclosed a copy of the Legal Notice and the associated location plan showing the proposed amendments and extents.

Should you have any comments or objections relating to this proposal, please respond in writing to TROresponses@cumberland.gov.uk or the above postal address by 7 December 2026, quoting "North Cumberland Speed Limit Review – Proposal 9 – Wormanby Farm to Burgh-by-Sands" in your correspondence. Any response, either in support of or objecting to the proposal, would be welcomed.

Yours Faithfully

S. Wilkinson

Sophie Wilkinson
Traffic Management Officer

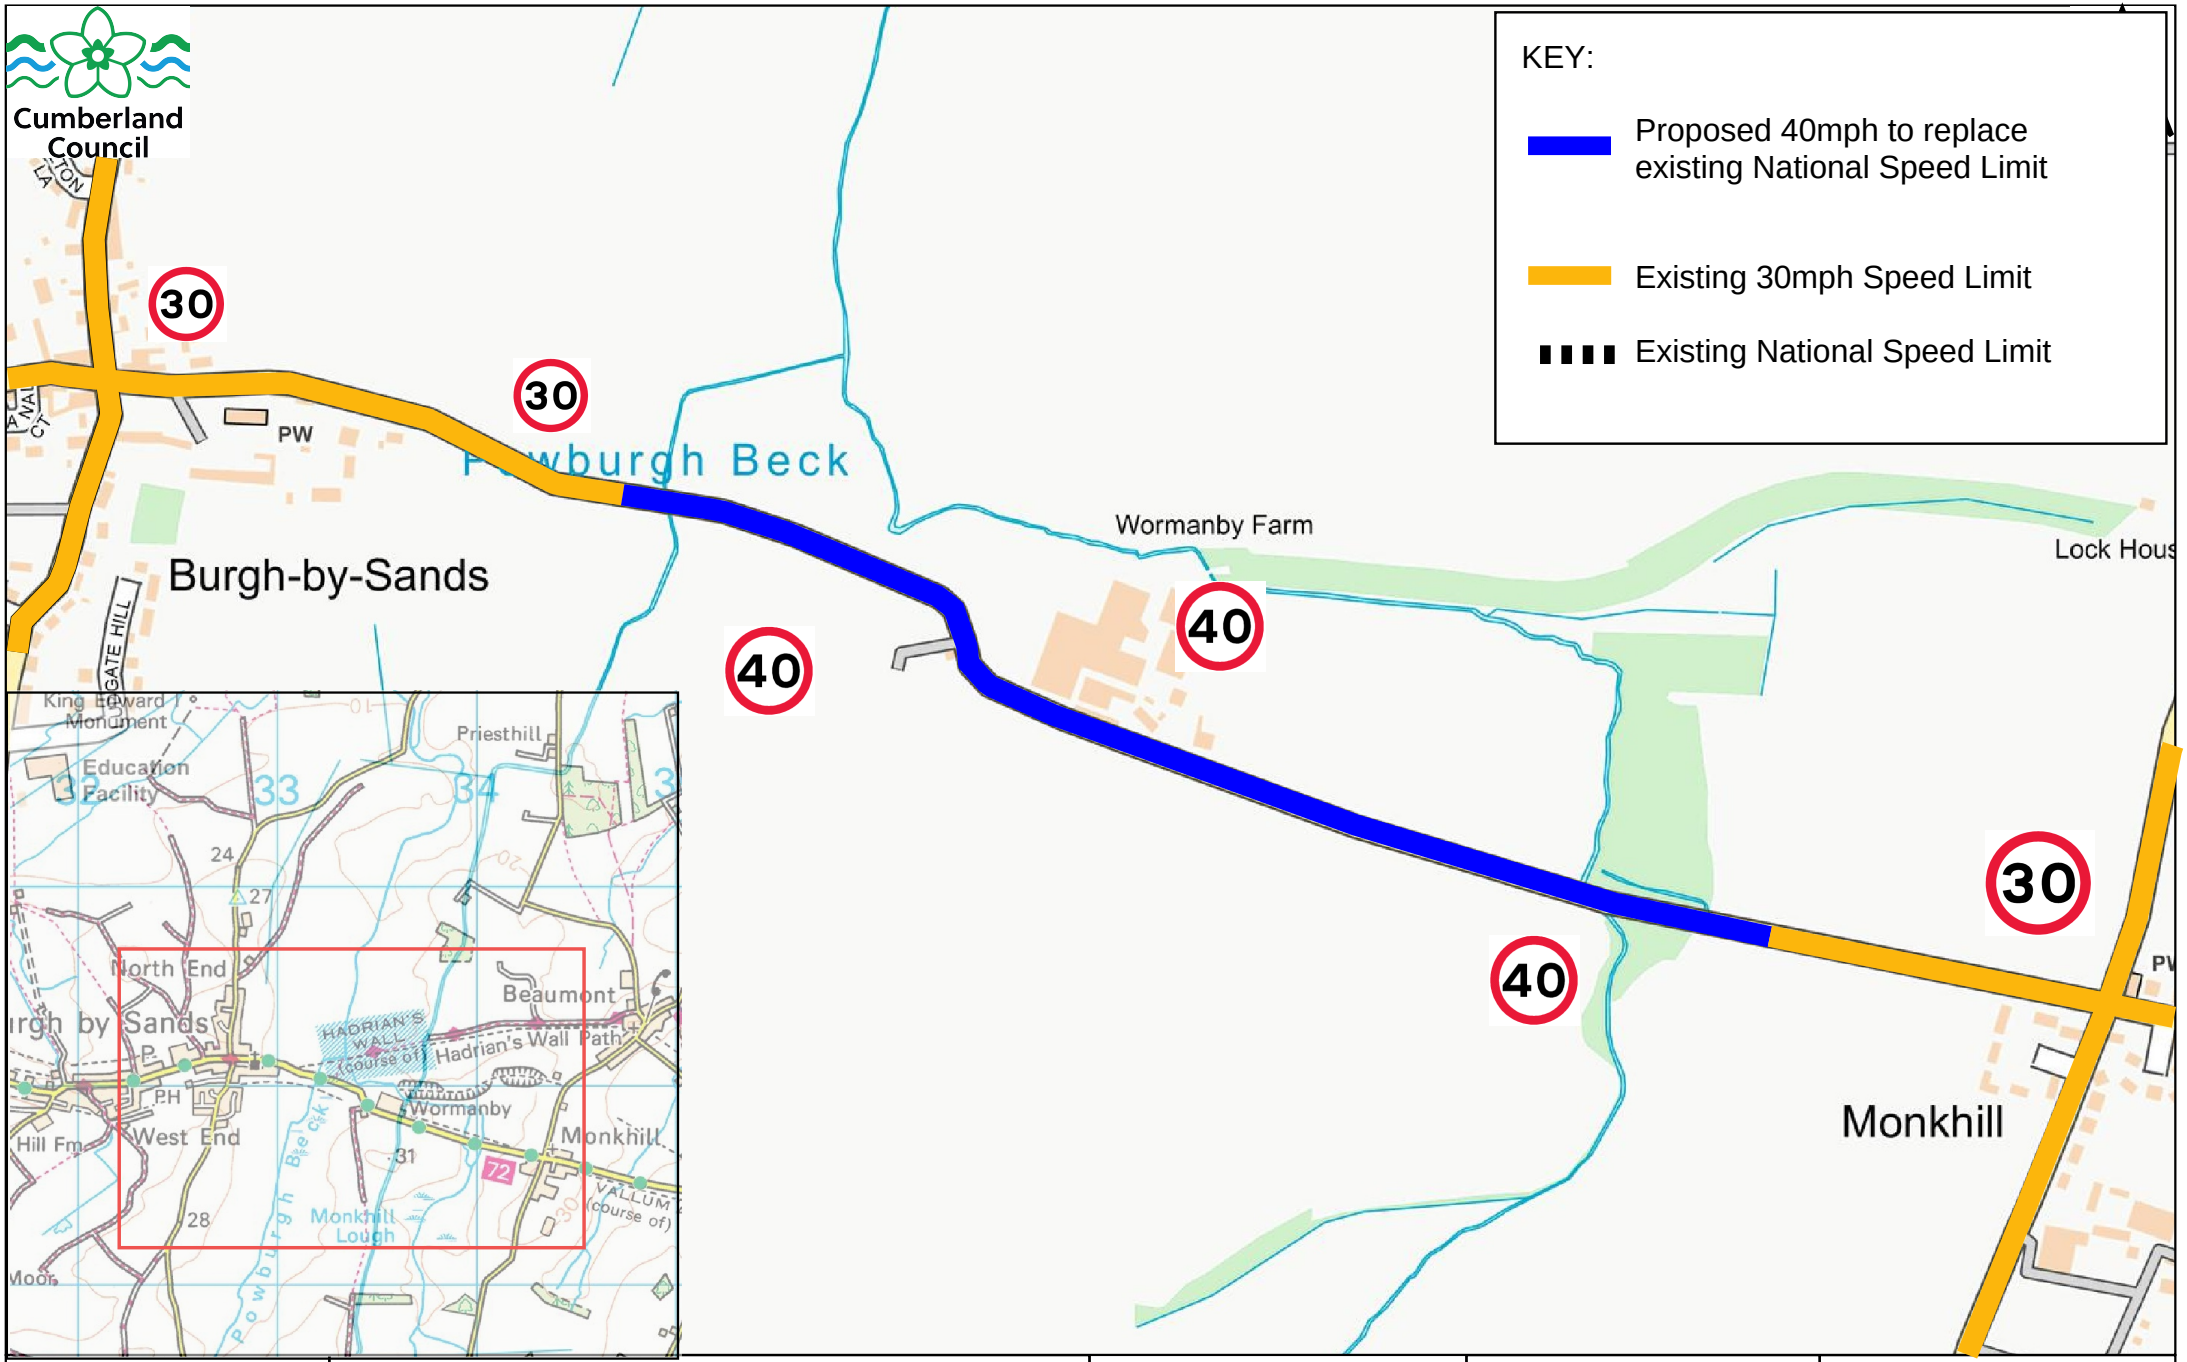

TRO Extents	North Cumberland Speed Limit Review Proposal 9 Wormanby Farm to Bugh-by-Sands	Drawing No: NCSLR/26-27/P9/AM1	Created by: S.Wilkinson Created on: 30/09/2026 Scale: Not to scale	Parkhouse Building, Baron Way, Kingmoor Business Park, Carlisle, CA6 4SJ.

© Crown copyright and database rights 2024 OS AC0000861732. You are granted a non-exclusive, royalty free, revocable licence solely to view the Licensed Data for non-commercial purposes for the period during which Cumberland Council makes it available. You are not permitted to copy, sub-license, distribute, sell or otherwise make available the Licensed Data to third parties in any form. Third party rights to enforce the terms of this licence shall be reserved to OS.