Cumberland Council

MAP LEGEND


Order Types

- Disabled Parking
- Disc Parking Place
- Goods Vehicles
- Limited waiting Parking Place
- Loading Bay
- No Loading
- No Loading At Any Time
- No Loading At Any Time
- No Stopping on entrance markings
- No Waiting
- No Waiting At Any Time
- Parking Place
- Police Parking
- Prohibition Of Stopping
- Prohibtion of Verge Parking
- Resident / Permit Parking
- Restricted Parking Zone
- Shared Use
- Taxi Rank

Non-Order Types

- Access marking
- Bus Stop
- Pedestrian Crossing

CUMBERLAND COUNCIL (VARIOUS ROADS, WORKINGTON AND SURROUNDING AREA) (WAITING, LOADING AND PARKING PLACES) (ON-STREET RESTRICTIONS) ORDER 20><

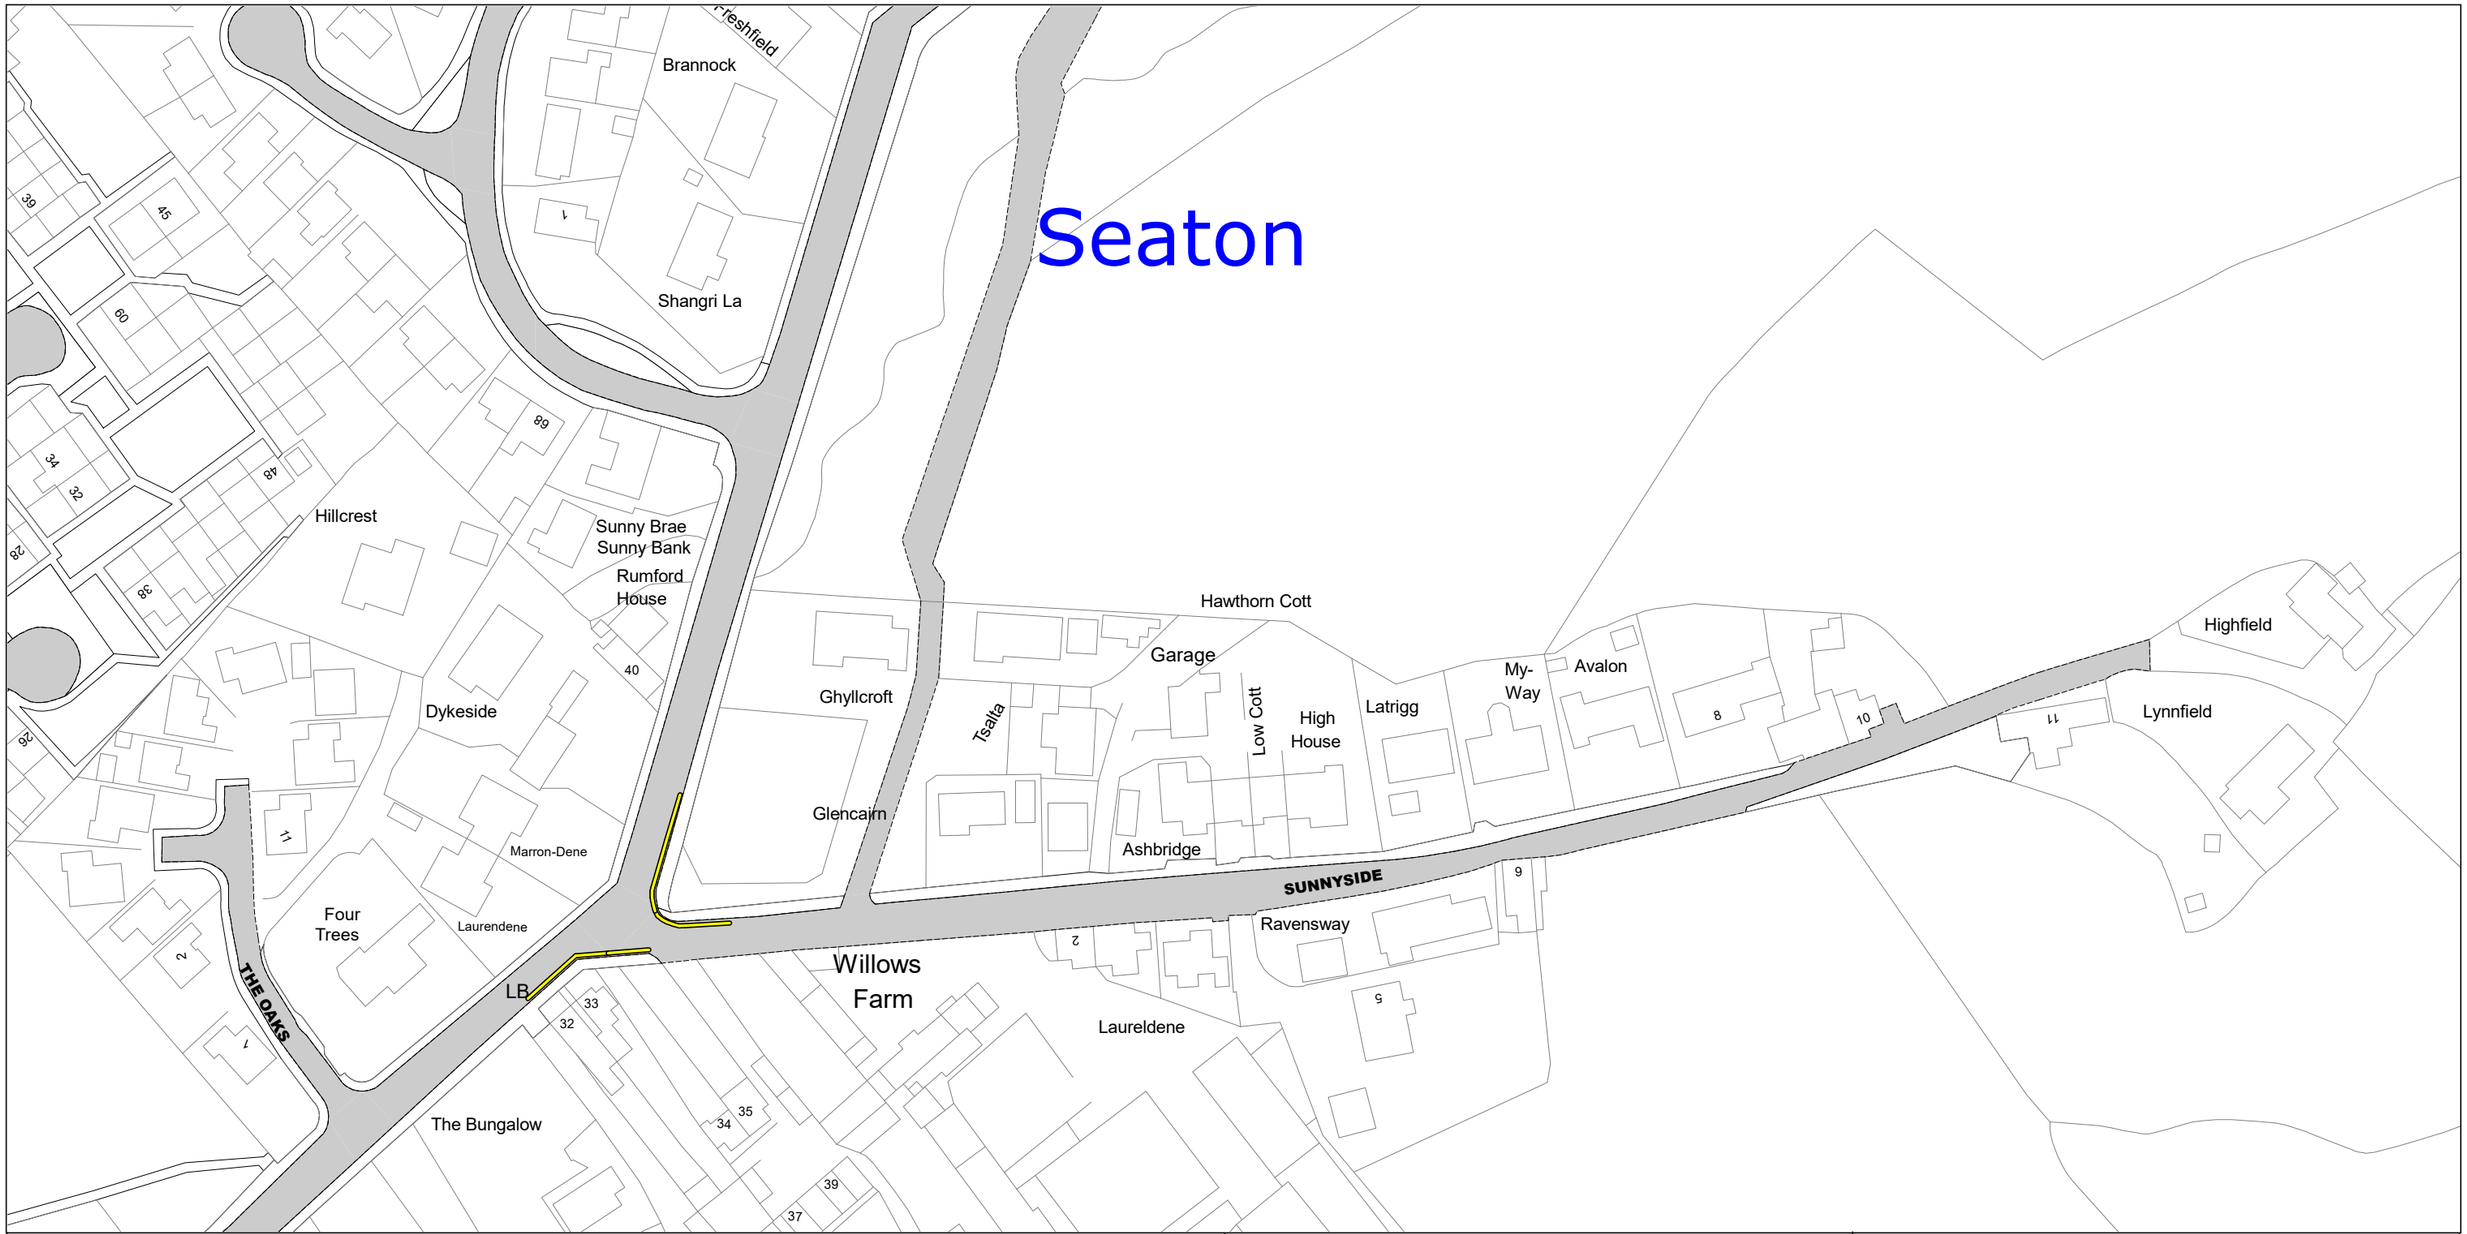

NOTE: SEE STATIC MAP SCHEDULE LEGEND FOR RESTRICTIONS DISPLAYED

SCALE - 1 : 1250 at A3 size

N

This map is reproduced from Ordnance Survey material with the permission of Ordnance Survey on behalf of the Controller of Her Majesty's Stationery Office © Crown Copyright. Unauthorised reproduction infringes Crown copyright and may lead to prosecution or civil proceedings.
Cumberland Council
Licence No: AC0000861732 2026

Cumberland Council

IC19

ID18

IE19


Status: PROPOSED

Map Tile Reference: Tile Ref: ID19

Sheet Revision Number: 0

Sheet Active From:

CUMBERLAND COUNCIL (VARIOUS ROADS, WORKINGTON AND SURROUNDING AREA) (WAITING, LOADING AND PARKING PLACES) (ON-STREET RESTRICTIONS) ORDER 20><

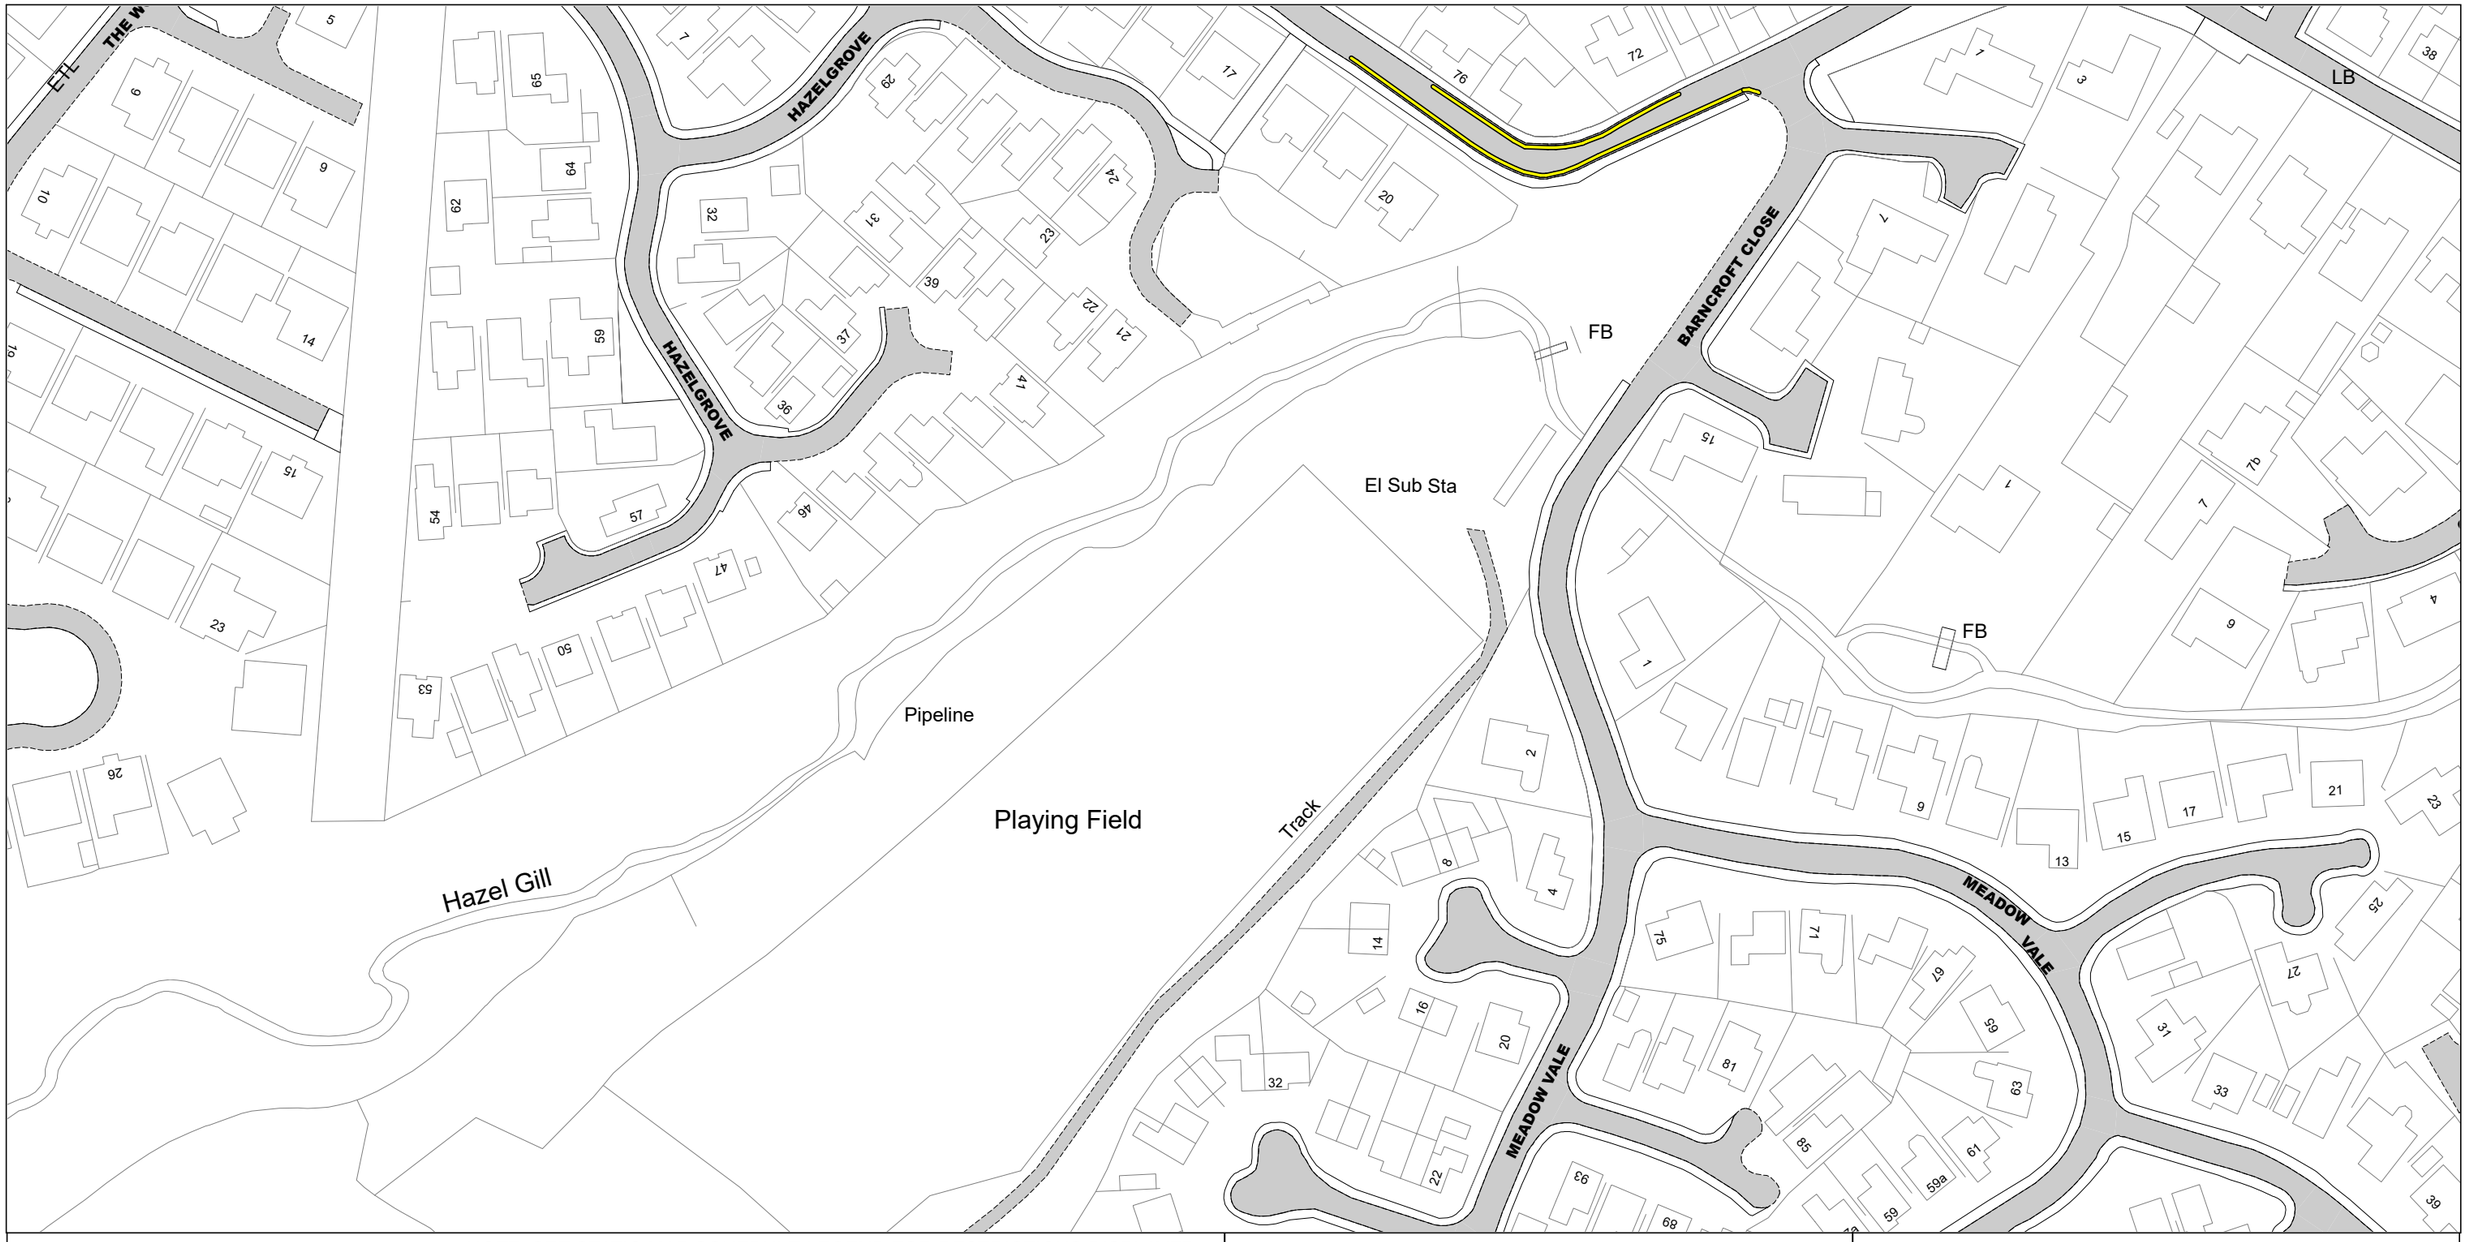

NOTE: SEE STATIC MAP SCHEDULE LEGEND FOR RESTRICTIONS DISPLAYED

SCALE - 1 : 1250 at A3 size

N

This map is reproduced from Ordnance Survey material with the permission of Ordnance Survey on behalf of the Controller of Her Majesty's Stationery Office © Crown Copyright. Unauthorised reproduction infringes Crown copyright and may lead to prosecution or civil proceedings.
Cumberland Council
Licence No: AC0000861732 2026

Cumberland Council

ID17

IE18

IF17


Status: PROPOSED

Map Tile Reference: Tile Ref: IE17

Sheet Revision Number: 0

Sheet Active From:

CUMBERLAND COUNCIL (VARIOUS ROADS, WORKINGTON AND SURROUNDING AREA) (WAITING, LOADING AND PARKING PLACES) (ON-STREET RESTRICTIONS) ORDER 20><

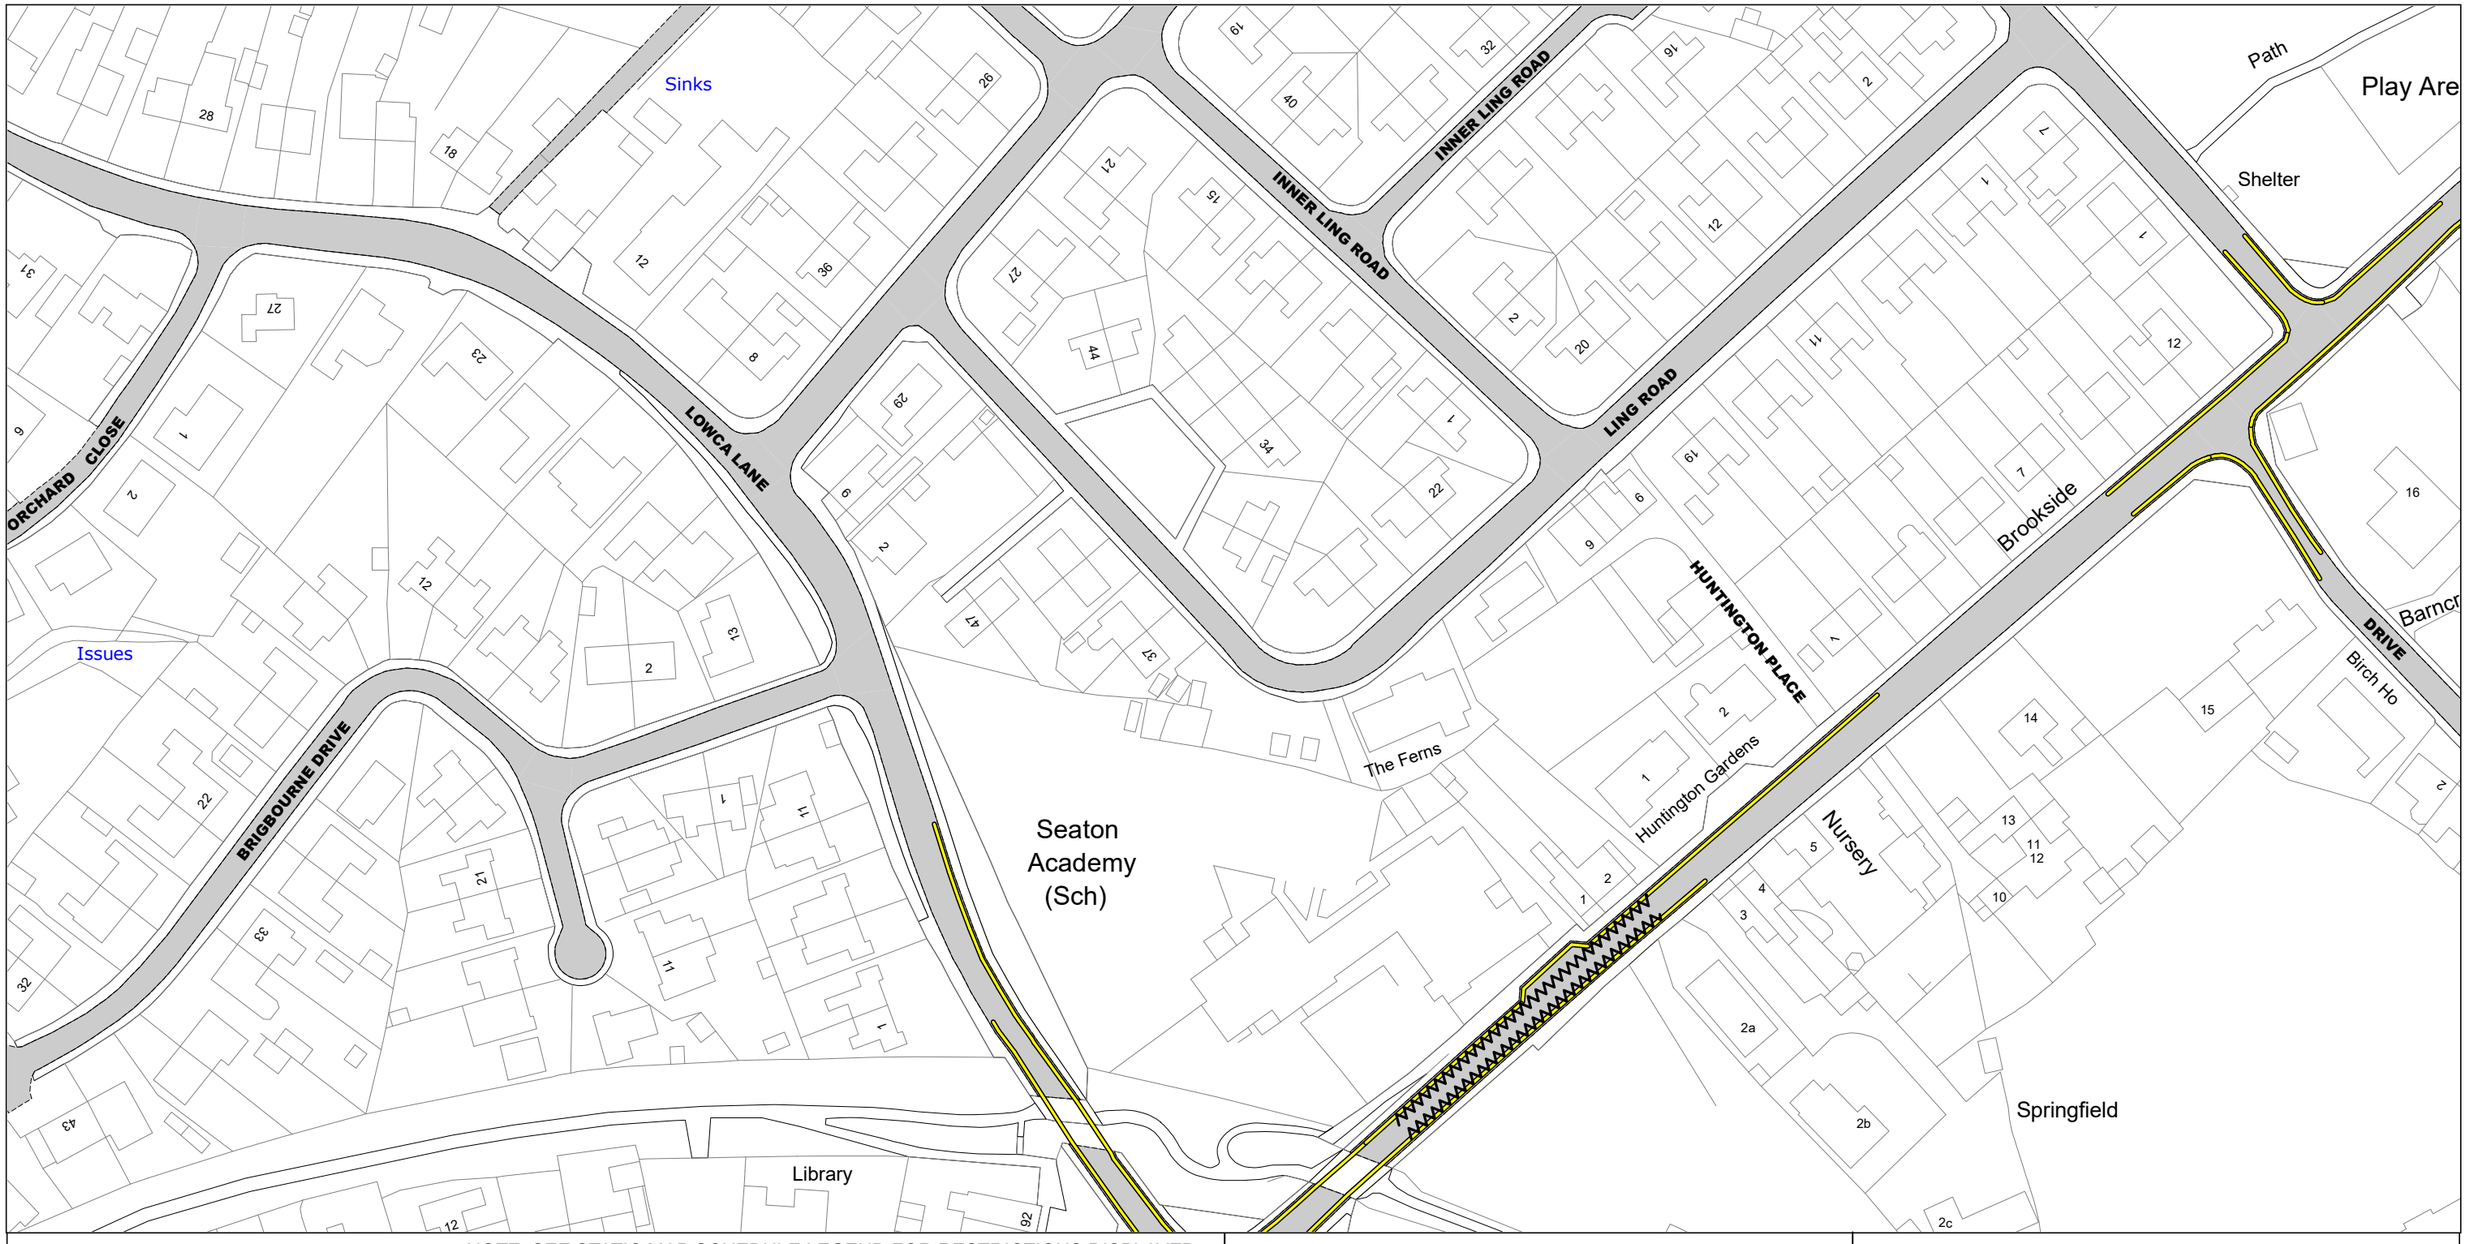

NOTE: SEE STATIC MAP SCHEDULE LEGEND FOR RESTRICTIONS DISPLAYED

SCALE - 1 : 1250 at A3 size

N

This map is reproduced from Ordnance Survey material with the permission of Ordnance Survey on behalf of the Controller of Her Majesty's Stationery Office © Crown Copyright. Unauthorised reproduction infringes Crown copyright and may lead to prosecution or civil proceedings.
Cumberland Council
Licence No: AC0000861732 2026

Cumberland Council

ID18

IE17 IE19

IF18


Status: PROPOSED

Map Tile Reference: Tile Ref: IE18

Sheet Revision Number: 0

Sheet Active From:

CUMBERLAND COUNCIL (VARIOUS ROADS, WORKINGTON AND SURROUNDING AREA) (WAITING, LOADING AND PARKING PLACES) (ON-STREET RESTRICTIONS) ORDER 20><

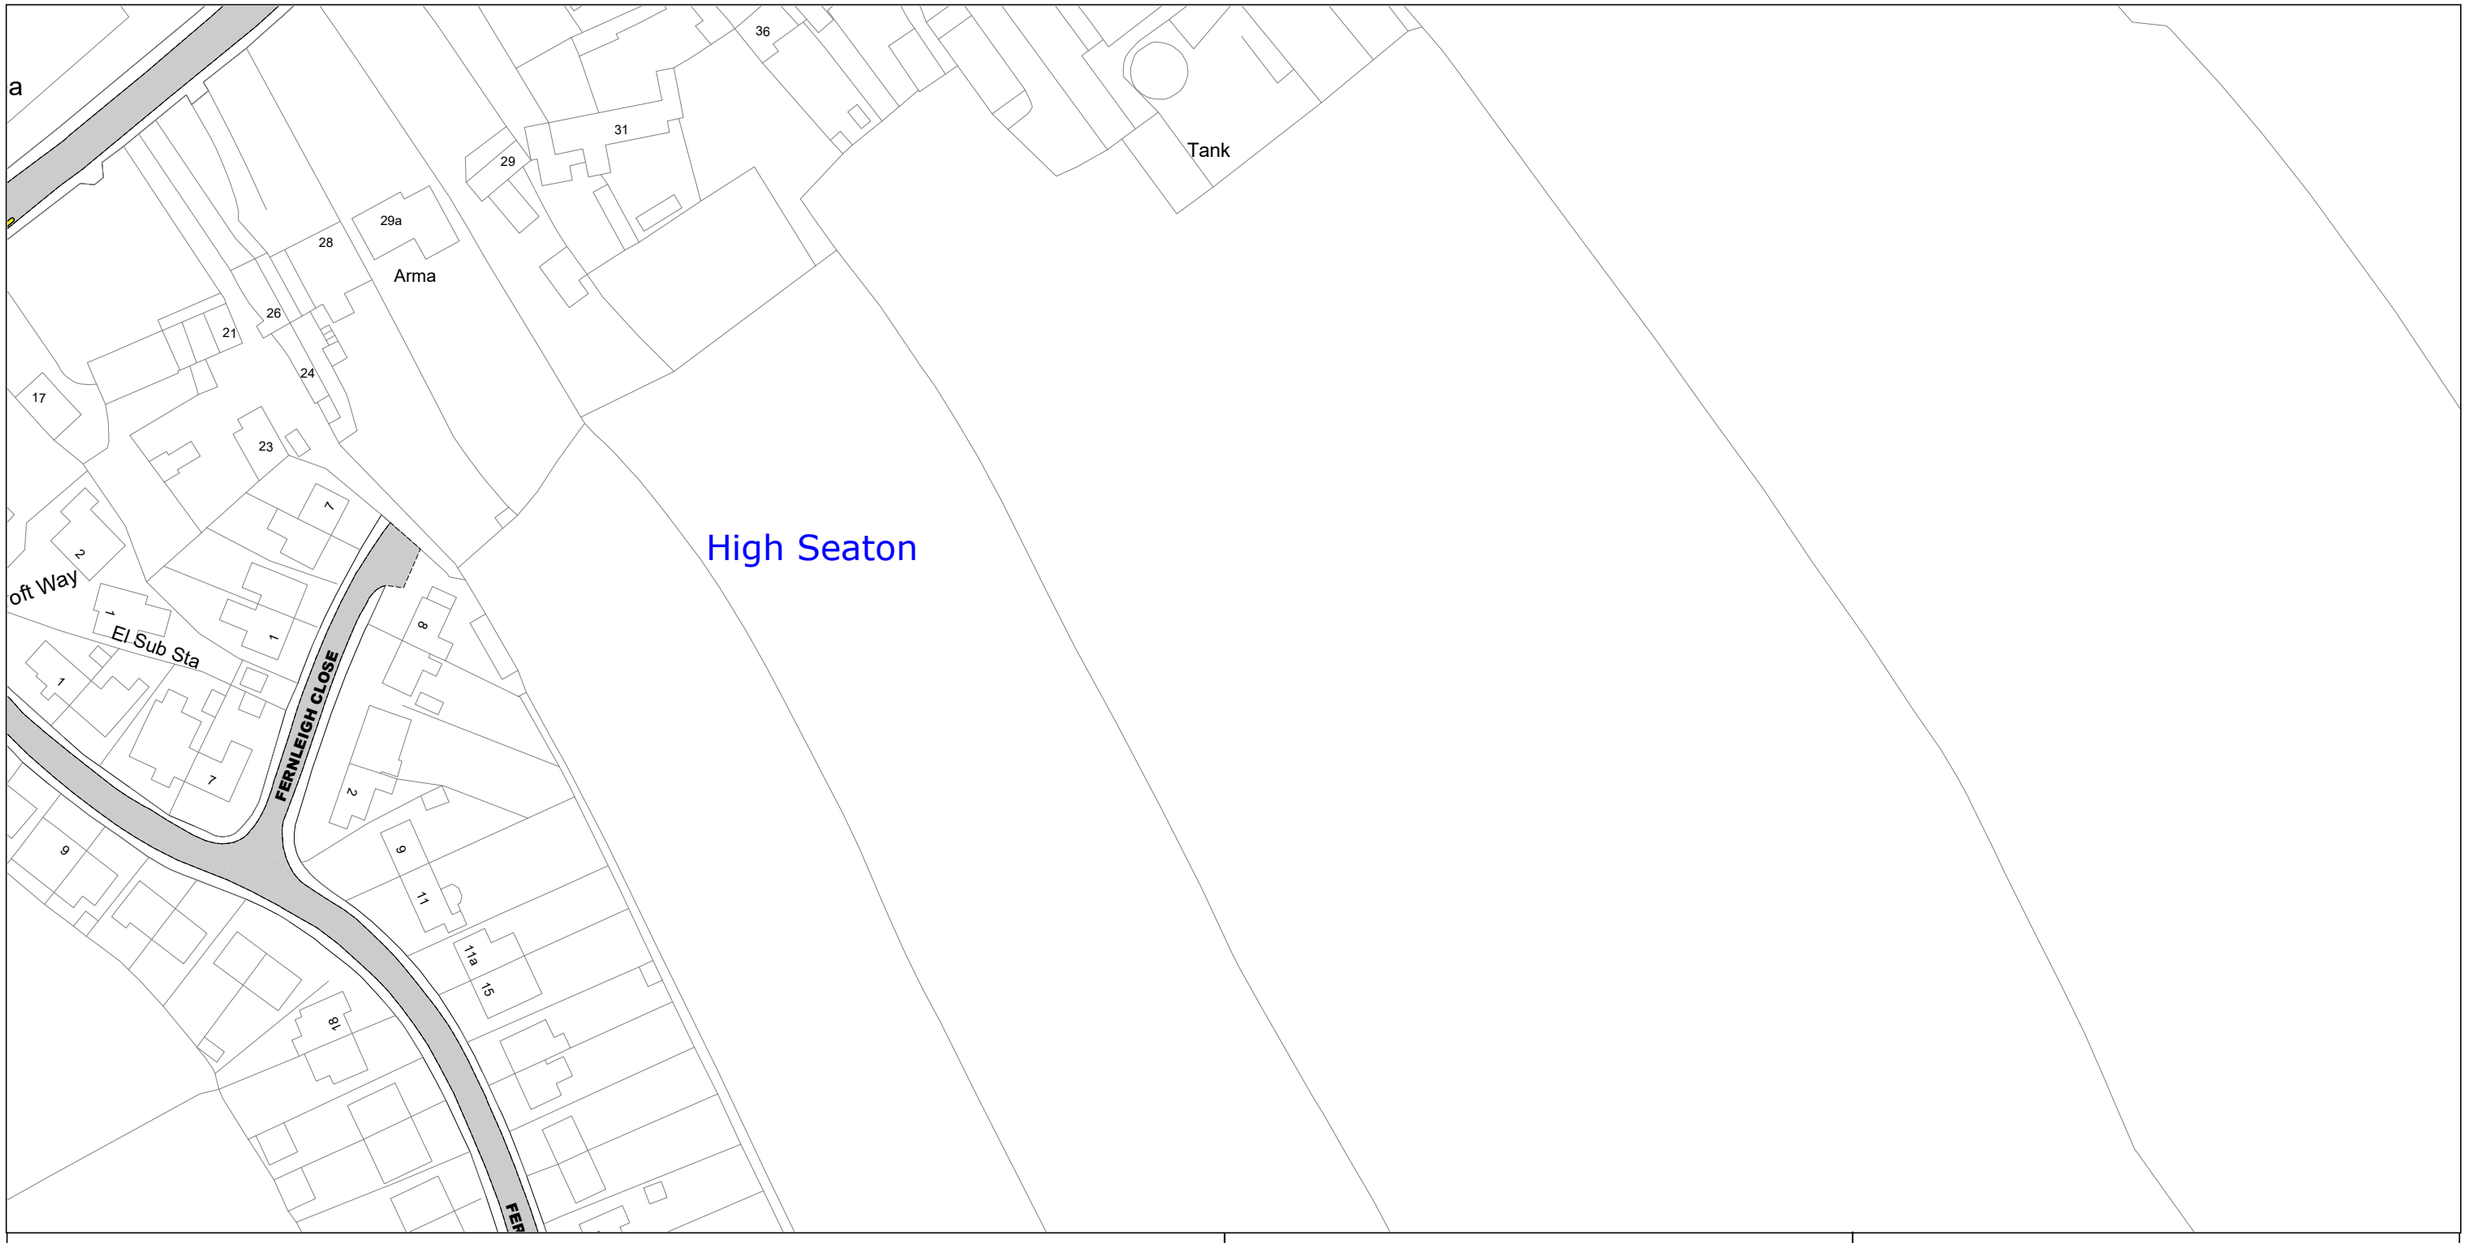

NOTE: SEE STATIC MAP SCHEDULE LEGEND FOR RESTRICTIONS DISPLAYED

SCALE - 1 : 1250 at A3 size

N

This map is reproduced from Ordnance Survey material with the permission of Ordnance Survey on behalf of the Controller of Her Majesty's Stationery Office © Crown Copyright. Unauthorised reproduction infringes Crown copyright and may lead to prosecution or civil proceedings.
Cumberland Council
Licence No: AC0000861732 2026

Cumberland Council

ID19

IE18

IF19

Status: PROPOSED

Map Tile Reference: Tile Ref: IE19

Sheet Revision Number: 0

Sheet Active From:

CUMBERLAND COUNCIL (VARIOUS ROADS, WORKINGTON AND SURROUNDING AREA) (WAITING, LOADING AND PARKING PLACES) (ON-STREET RESTRICTIONS) ORDER 20><



NOTE: SEE STATIC MAP SCHEDULE LEGEND FOR RESTRICTIONS DISPLAYED

SCALE - 1 : 1250 at A3 size

N

This map is reproduced from Ordnance Survey material with the permission of Ordnance Survey on behalf of the Controller of Her Majesty's Stationery Office © Crown Copyright. Unauthorised reproduction infringes Crown copyright and may lead to prosecution or civil proceedings.
Cumberland Council
Licence No: AC0000861732 2026

Cumberland Council

IE18

IF17 IF19

IG18

Status: PROPOSED

Map Tile Reference: Tile Ref: IF18

Sheet Revision Number: 0

Sheet Active From:

CUMBERLAND COUNCIL (VARIOUS ROADS, WORKINGTON AND SURROUNDING AREA) (WAITING, LOADING AND PARKING PLACES) (ON-STREET RESTRICTIONS) ORDER 20><



NOTE: SEE STATIC MAP SCHEDULE LEGEND FOR RESTRICTIONS DISPLAYED

SCALE - 1 : 1250 at A3 size

N

This map is reproduced from Ordnance Survey material with the permission of Ordnance Survey on behalf of the Controller of Her Majesty's Stationery Office © Crown Copyright. Unauthorised reproduction infringes Crown copyright and may lead to prosecution or civil proceedings.
Cumberland Council
Licence No: AC0000861732 2026

Cumberland Council

IF14

IH14


Status: PROPOSED

Map Tile Reference: Tile Ref: IG14

Sheet Revision Number: 0

Sheet Active From:

CUMBERLAND COUNCIL (VARIOUS ROADS, WORKINGTON AND SURROUNDING AREA) (WAITING, LOADING AND PARKING PLACES) (ON-STREET RESTRICTIONS) ORDER 20><

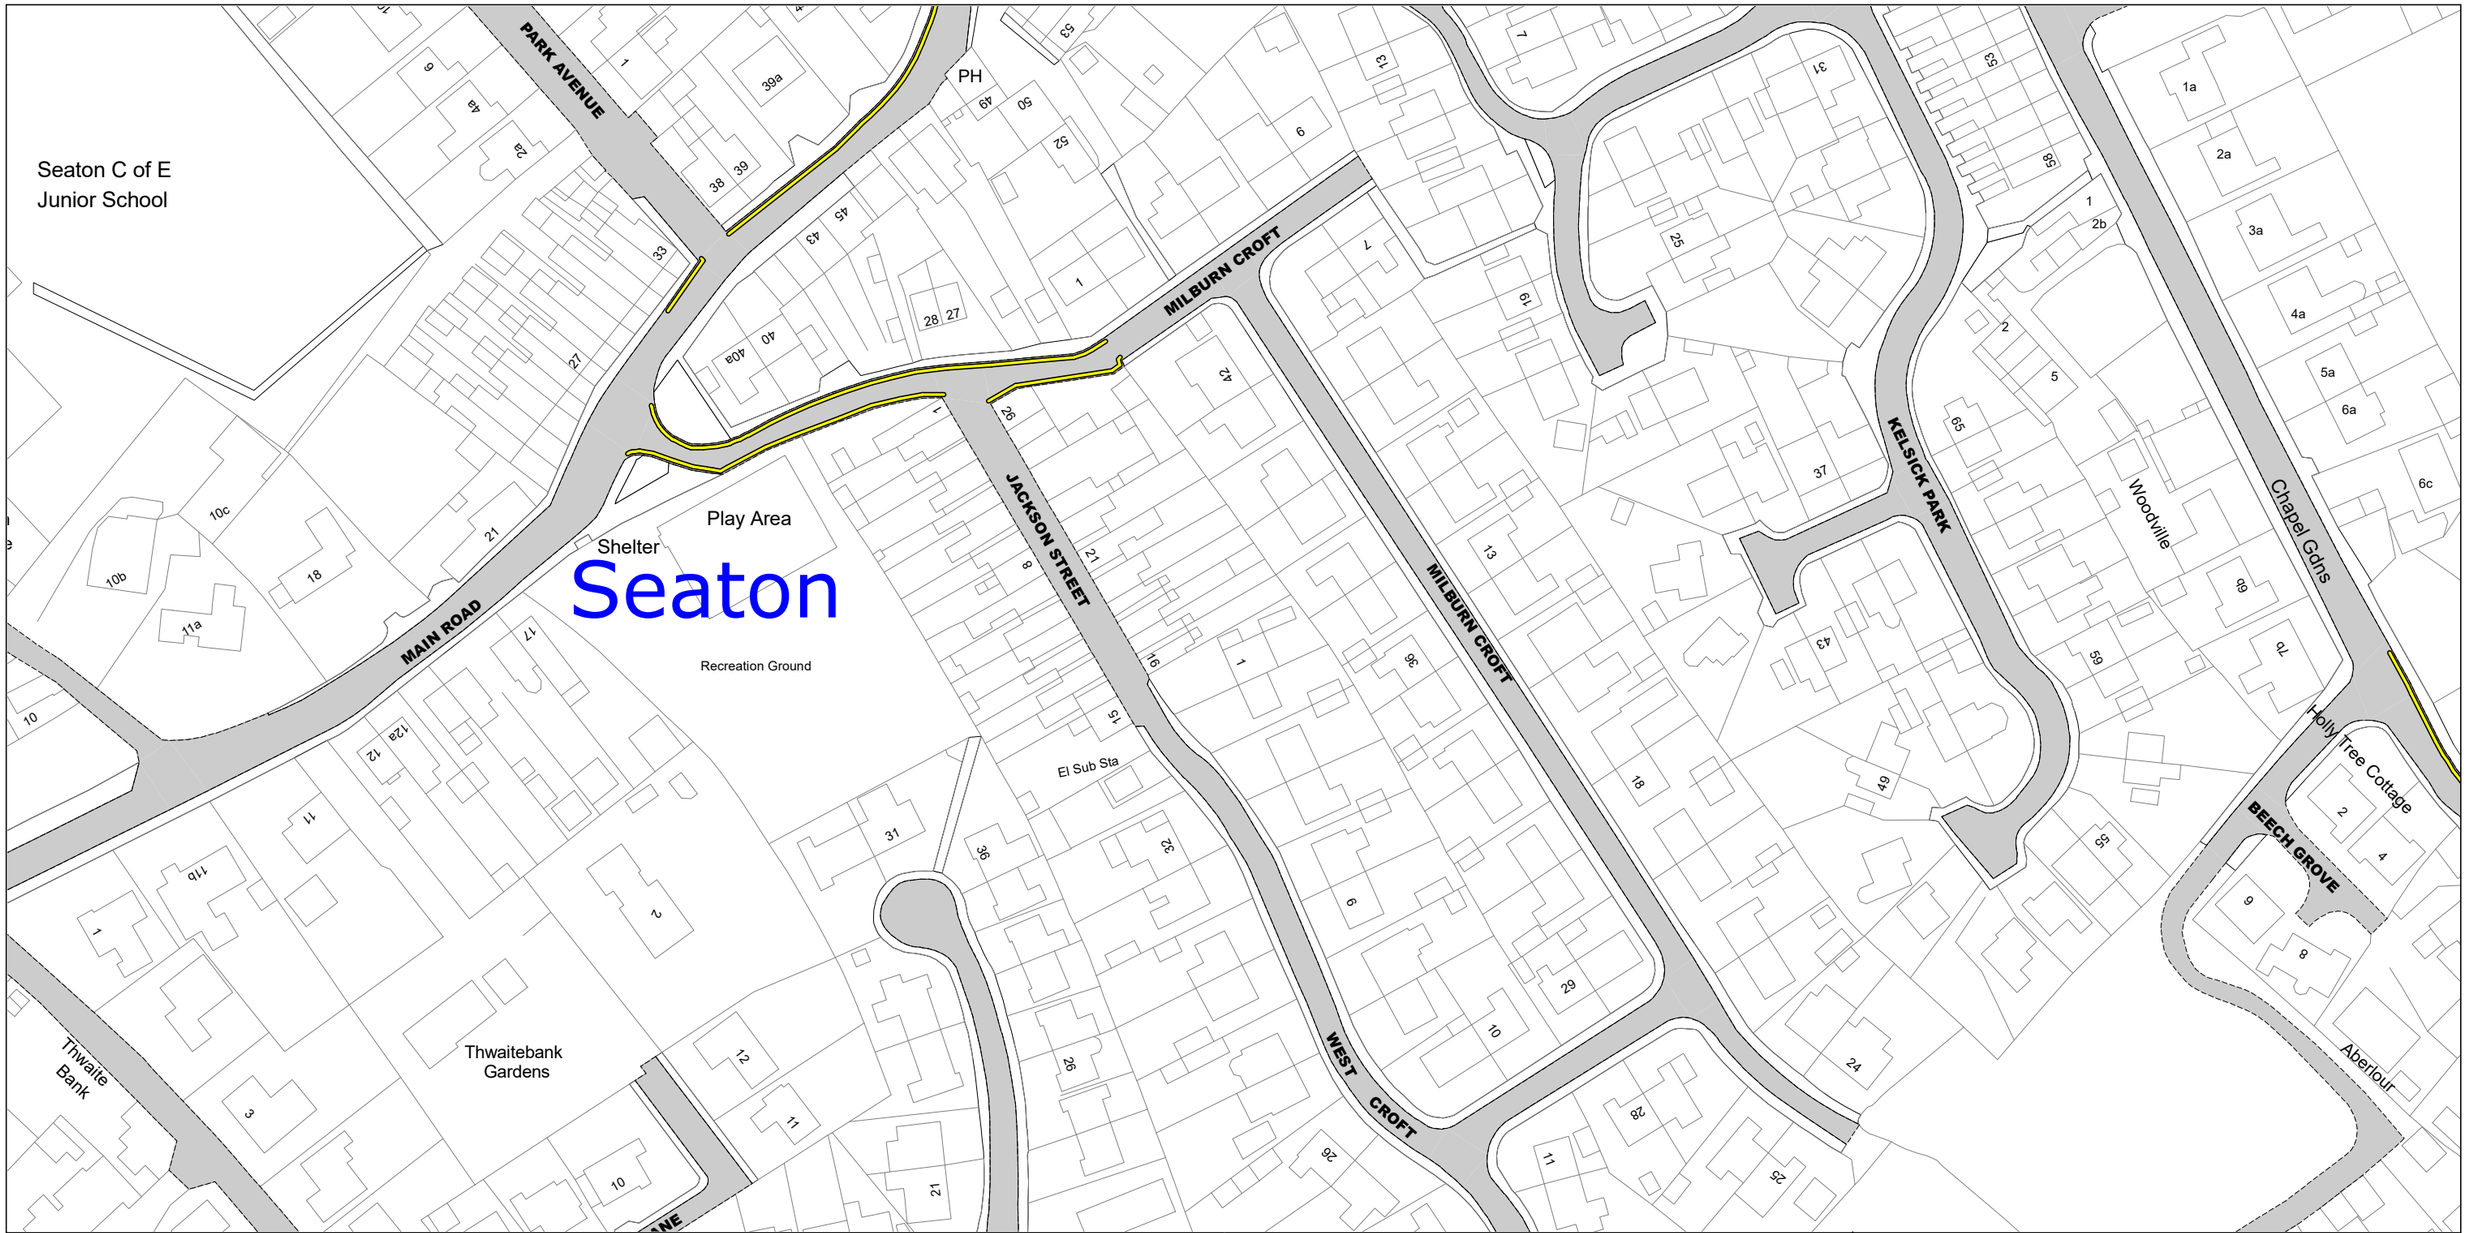

NOTE: SEE STATIC MAP SCHEDULE LEGEND FOR RESTRICTIONS DISPLAYED

SCALE - 1 : 1250 at A3 size

N

This map is reproduced from Ordnance Survey material with the permission of Ordnance Survey on behalf of the Controller of Her Majesty's Stationery Office © Crown Copyright. Unauthorised reproduction infringes Crown copyright and may lead to prosecution or civil proceedings.
Cumberland Council
Licence No: AC0000861732 2026

Cumberland Council

IF18
IG17 IG19
IH18


Status: PROPOSED

Map Tile Reference: Tile Ref: IG18

Sheet Revision Number: 0

Sheet Active From:

CUMBERLAND COUNCIL (VARIOUS ROADS, WORKINGTON AND SURROUNDING AREA) (WAITING, LOADING AND PARKING PLACES) (ON-STREET RESTRICTIONS) ORDER 20><

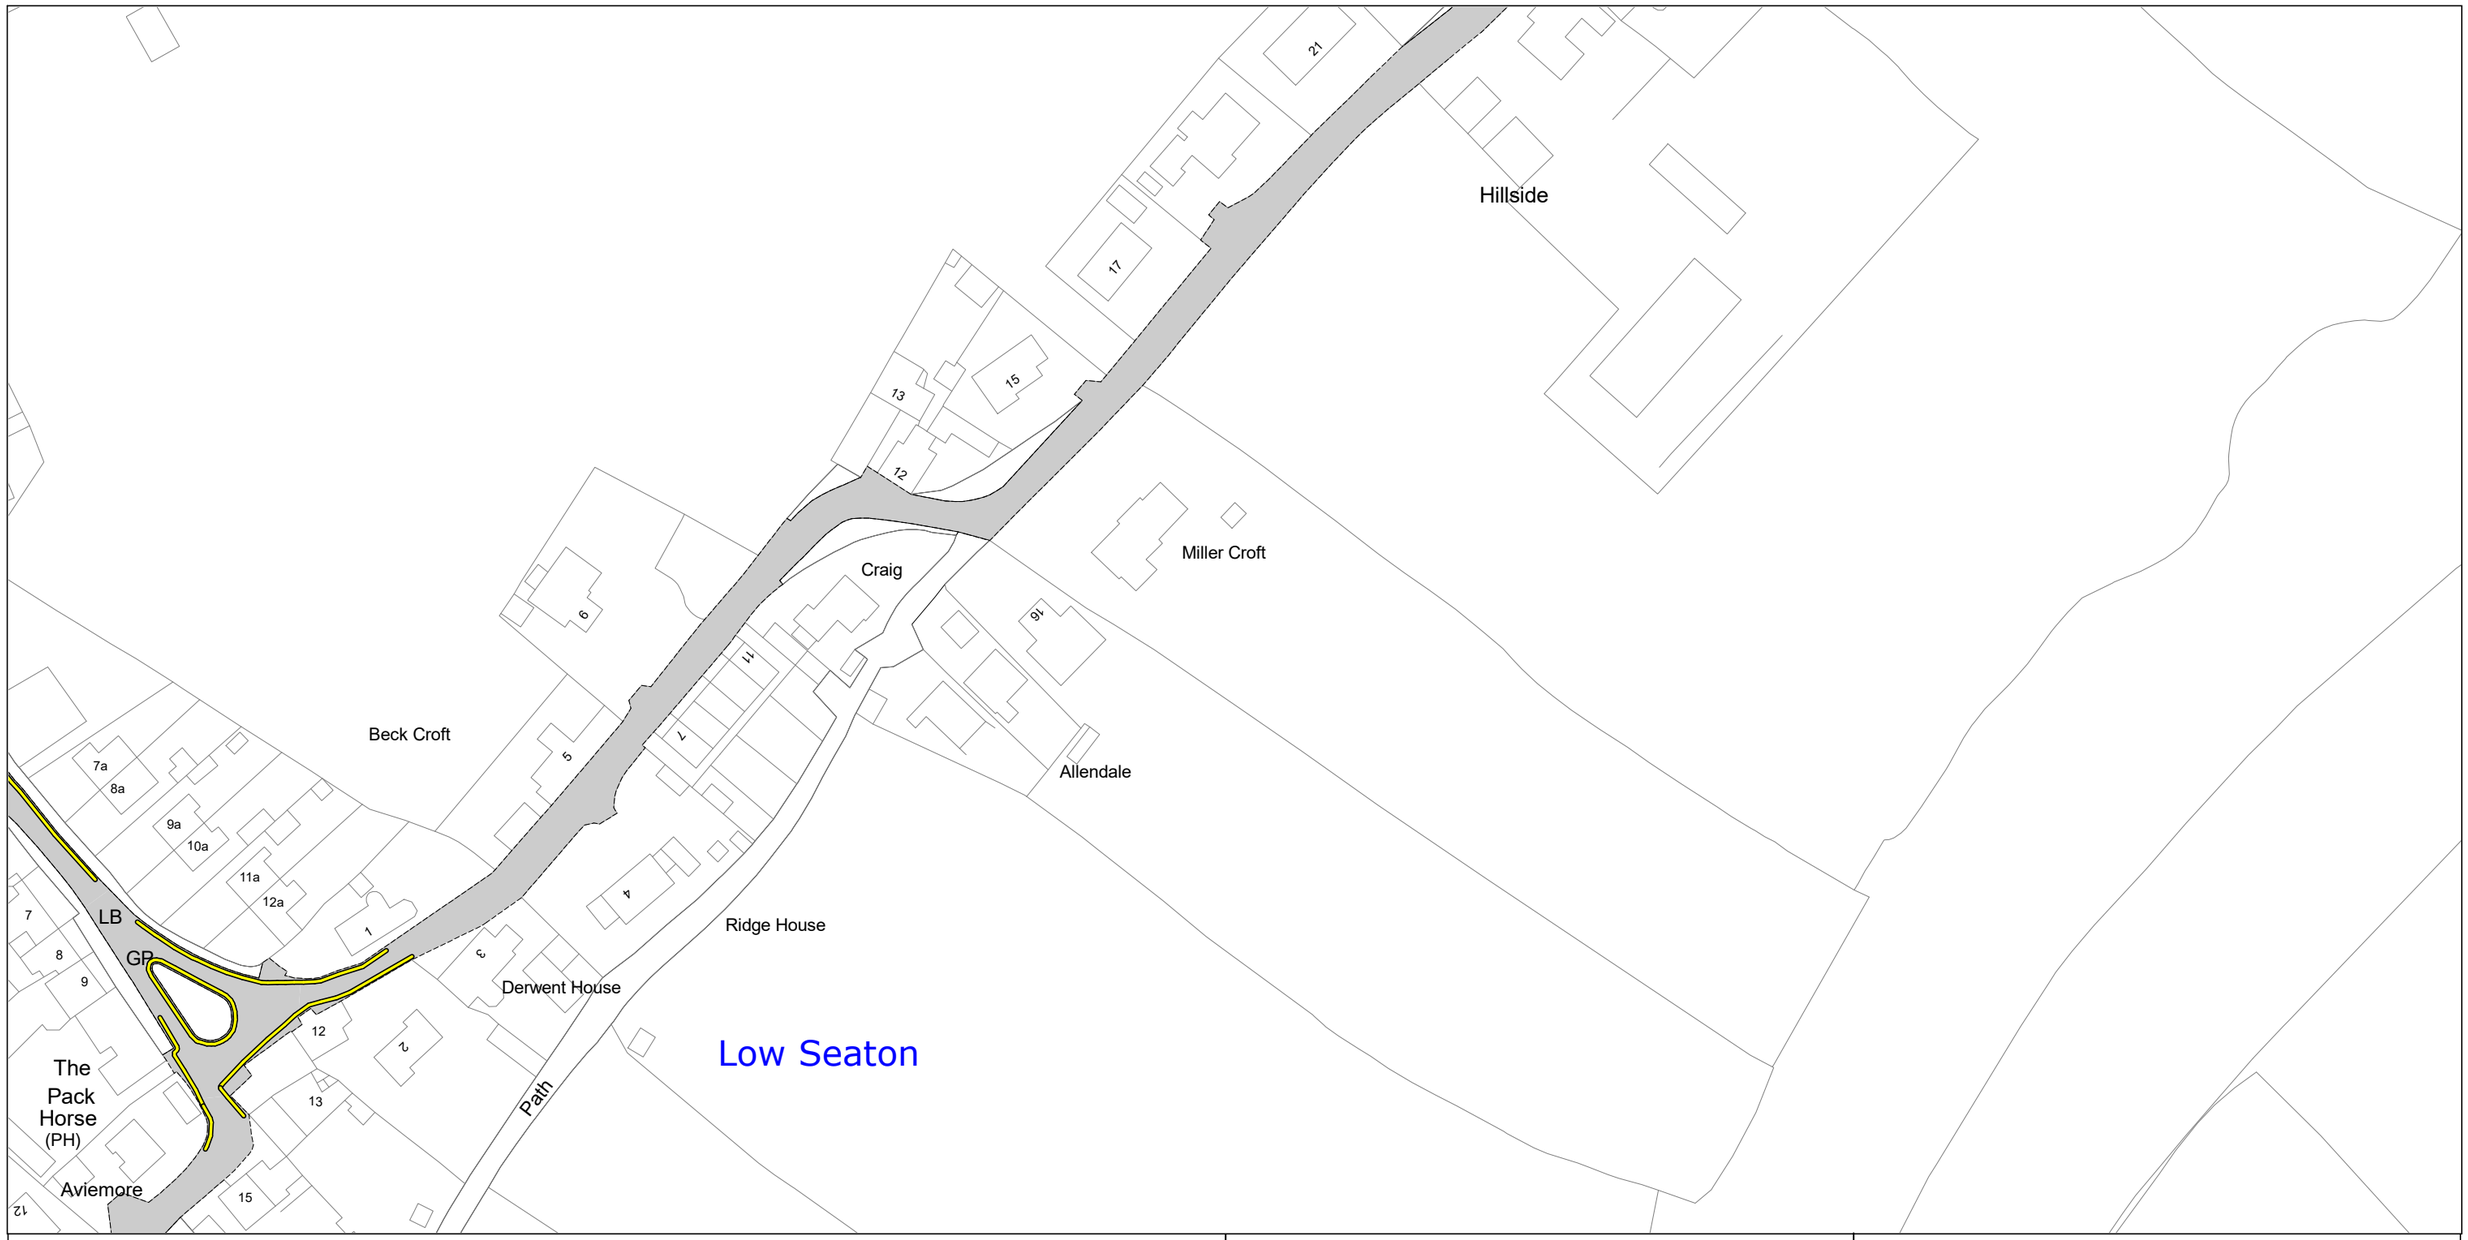

NOTE: SEE STATIC MAP SCHEDULE LEGEND FOR RESTRICTIONS DISPLAYED

SCALE - 1 : 1250 at A3 size

N

This map is reproduced from Ordnance Survey material with the permission of Ordnance Survey on behalf of the Controller of Her Majesty's Stationery Office © Crown Copyright. Unauthorised reproduction infringes Crown copyright and may lead to prosecution or civil proceedings.
Cumberland Council
Licence No: AC0000861732 2026

Cumberland Council

IF19

IG18

IH19


Status: PROPOSED

Map Tile Reference: Tile Ref: IG19

Sheet Revision Number: 0

Sheet Active From:

CUMBERLAND COUNCIL (VARIOUS ROADS, WORKINGTON AND SURROUNDING AREA) (WAITING, LOADING AND PARKING PLACES) (ON-STREET RESTRICTIONS) ORDER 20><

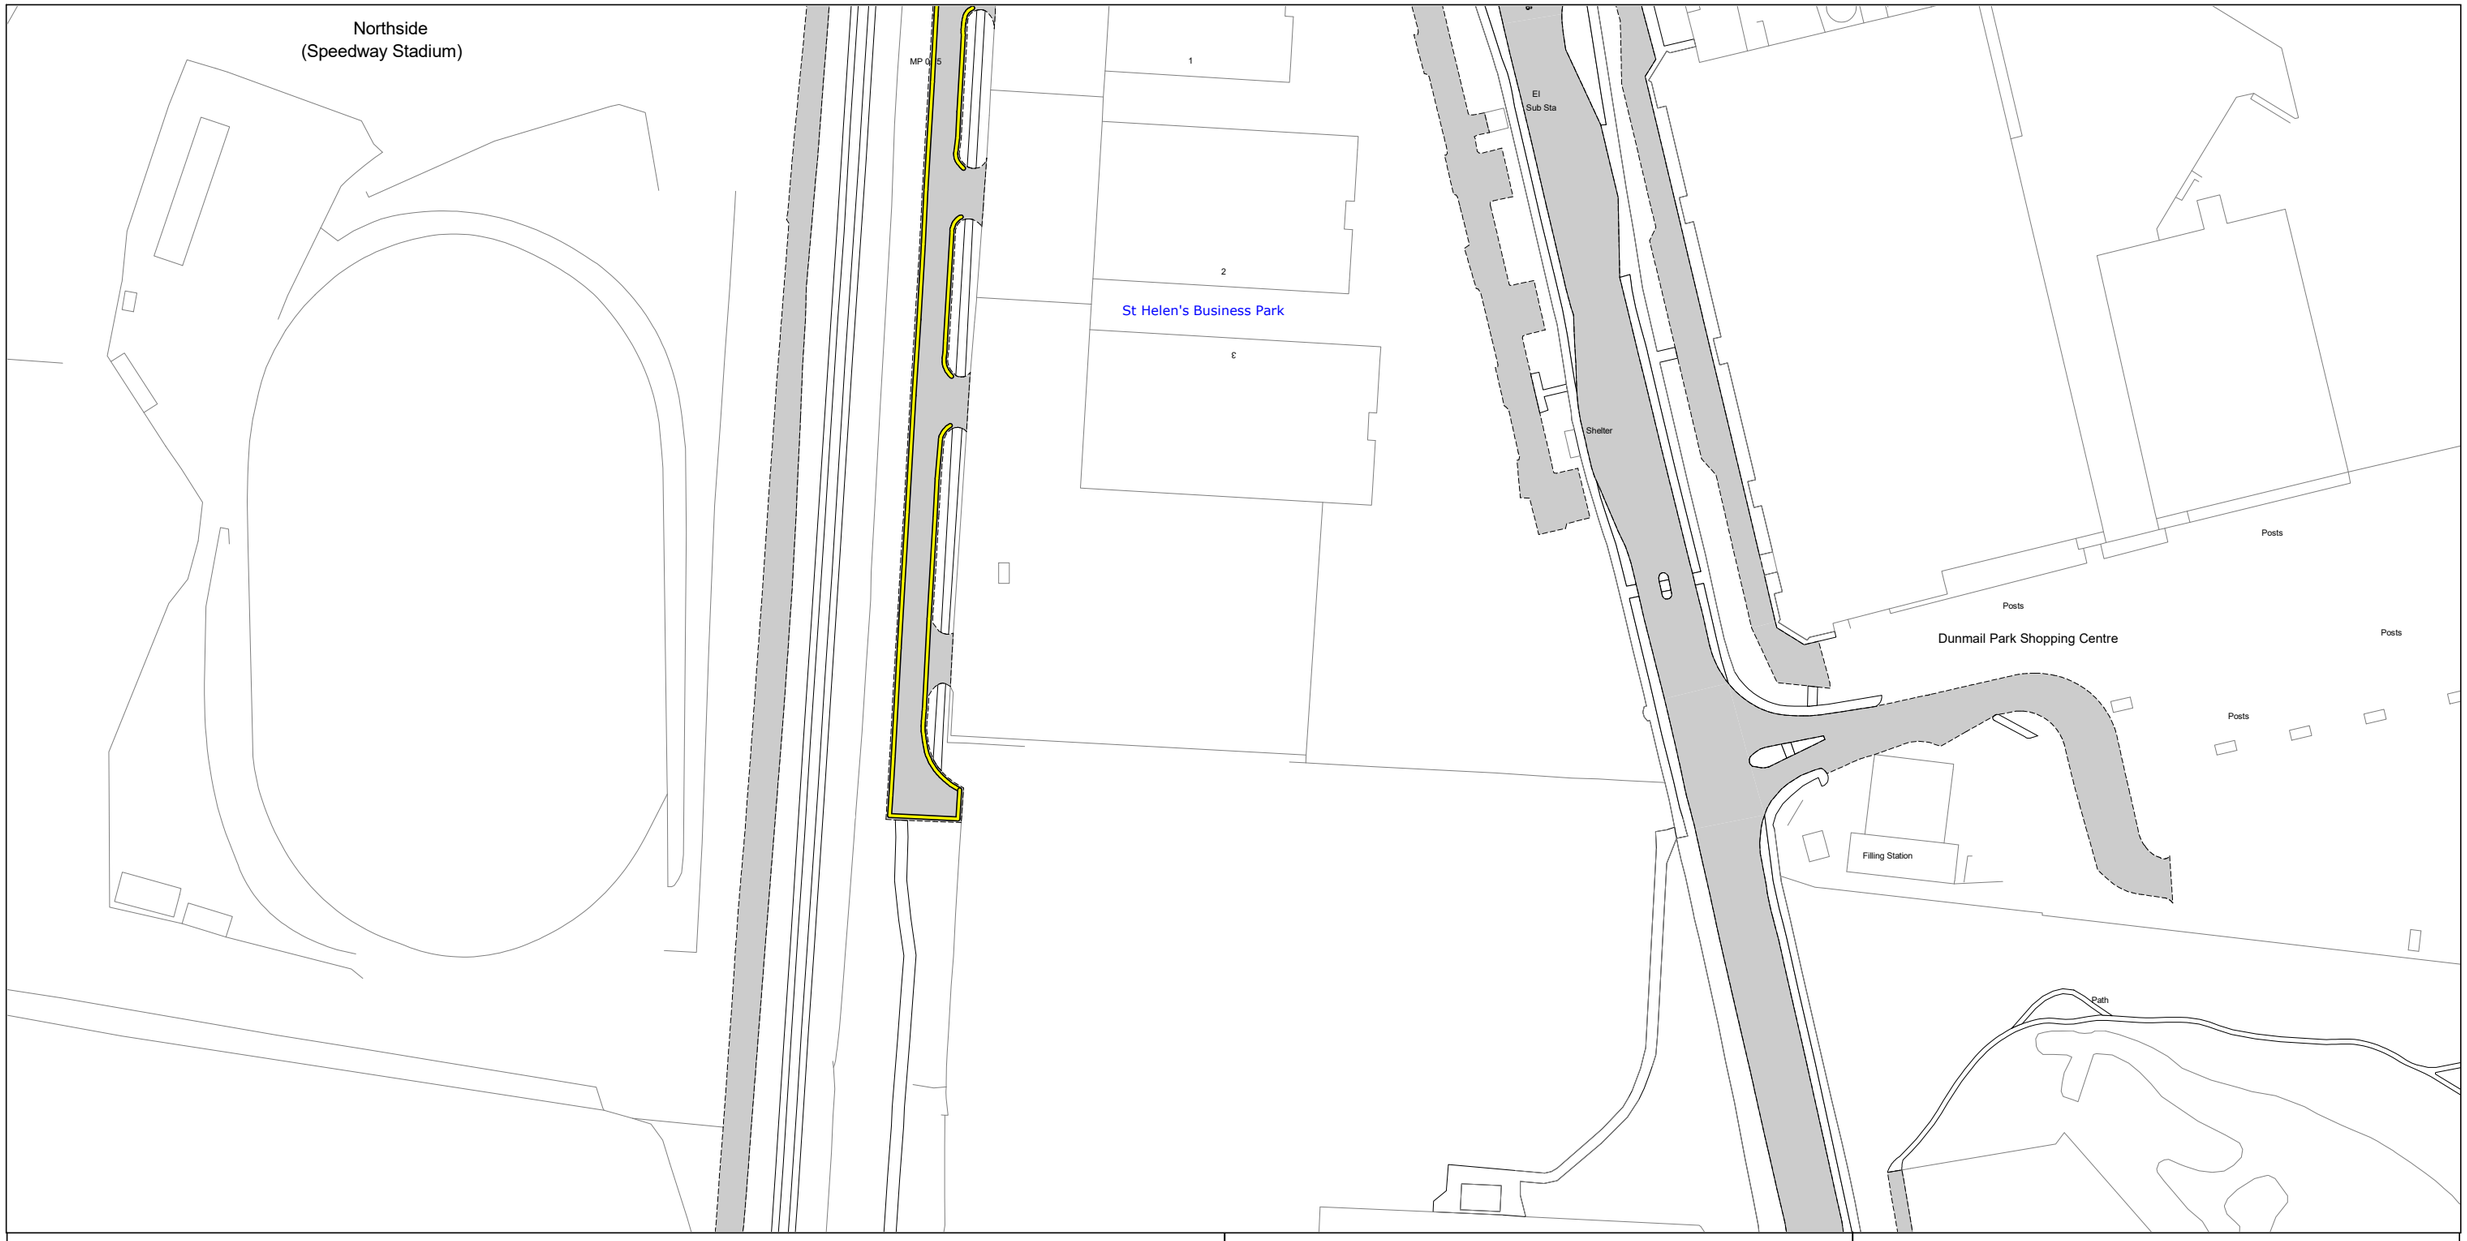

NOTE: SEE STATIC MAP SCHEDULE LEGEND FOR RESTRICTIONS DISPLAYED

SCALE - 1 : 1250 at A3 size

N

This map is reproduced from Ordnance Survey material with the permission of Ordnance Survey on behalf of the Controller of Her Majesty's Stationery Office © Crown Copyright. Unauthorised reproduction infringes Crown copyright and may lead to prosecution or civil proceedings.
Cumberland Council
Licence No: AC0000861732 2026

Cumberland Council

IG14

II14


Status: PROPOSED

Map Tile Reference: Tile Ref: IH14

Sheet Revision Number: 0

Sheet Active From:

CUMBERLAND COUNCIL (VARIOUS ROADS, WORKINGTON AND SURROUNDING AREA) (WAITING, LOADING AND PARKING PLACES) (ON-STREET RESTRICTIONS) ORDER 20><

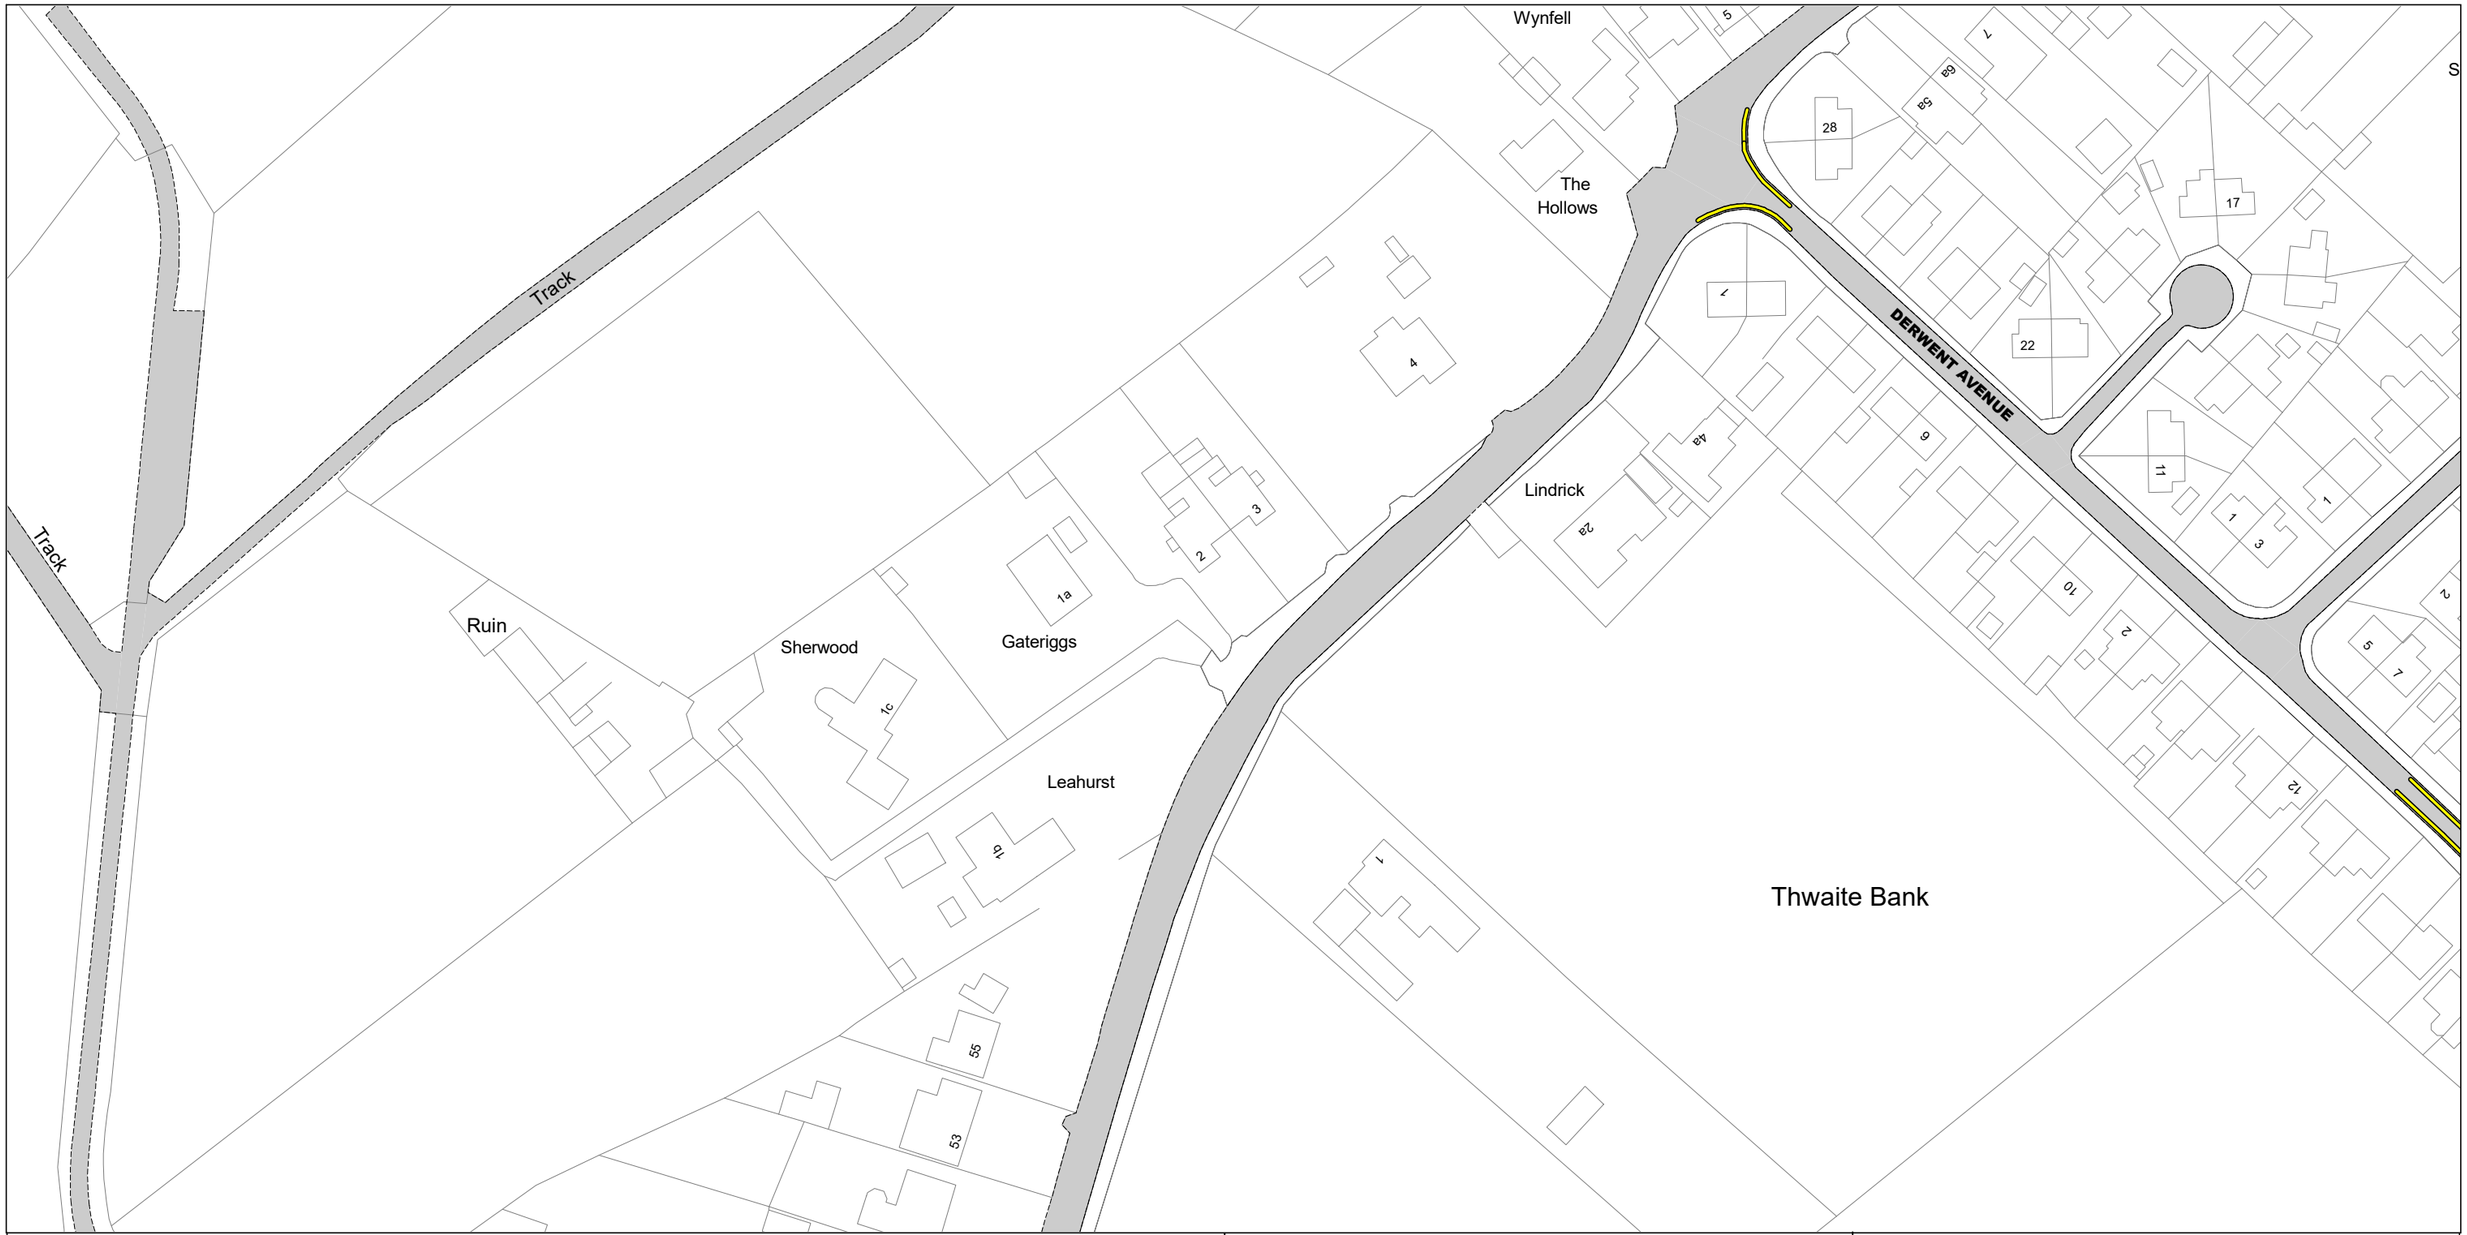

NOTE: SEE STATIC MAP SCHEDULE LEGEND FOR RESTRICTIONS DISPLAYED

SCALE - 1 : 1250 at A3 size

N

This map is reproduced from Ordnance Survey material with the permission of Ordnance Survey on behalf of the Controller of Her Majesty's Stationery Office © Crown Copyright. Unauthorised reproduction infringes Crown copyright and may lead to prosecution or civil proceedings.
Cumberland Council
Licence No: AC0000861732 2026

Cumberland Council

IG17

IH18

II17


Status: PROPOSED

Map Tile Reference: Tile Ref: IH17

Sheet Revision Number: 0

Sheet Active From:

CUMBERLAND COUNCIL (VARIOUS ROADS, WORKINGTON AND SURROUNDING AREA) (WAITING, LOADING AND PARKING PLACES) (ON-STREET RESTRICTIONS) ORDER 20><

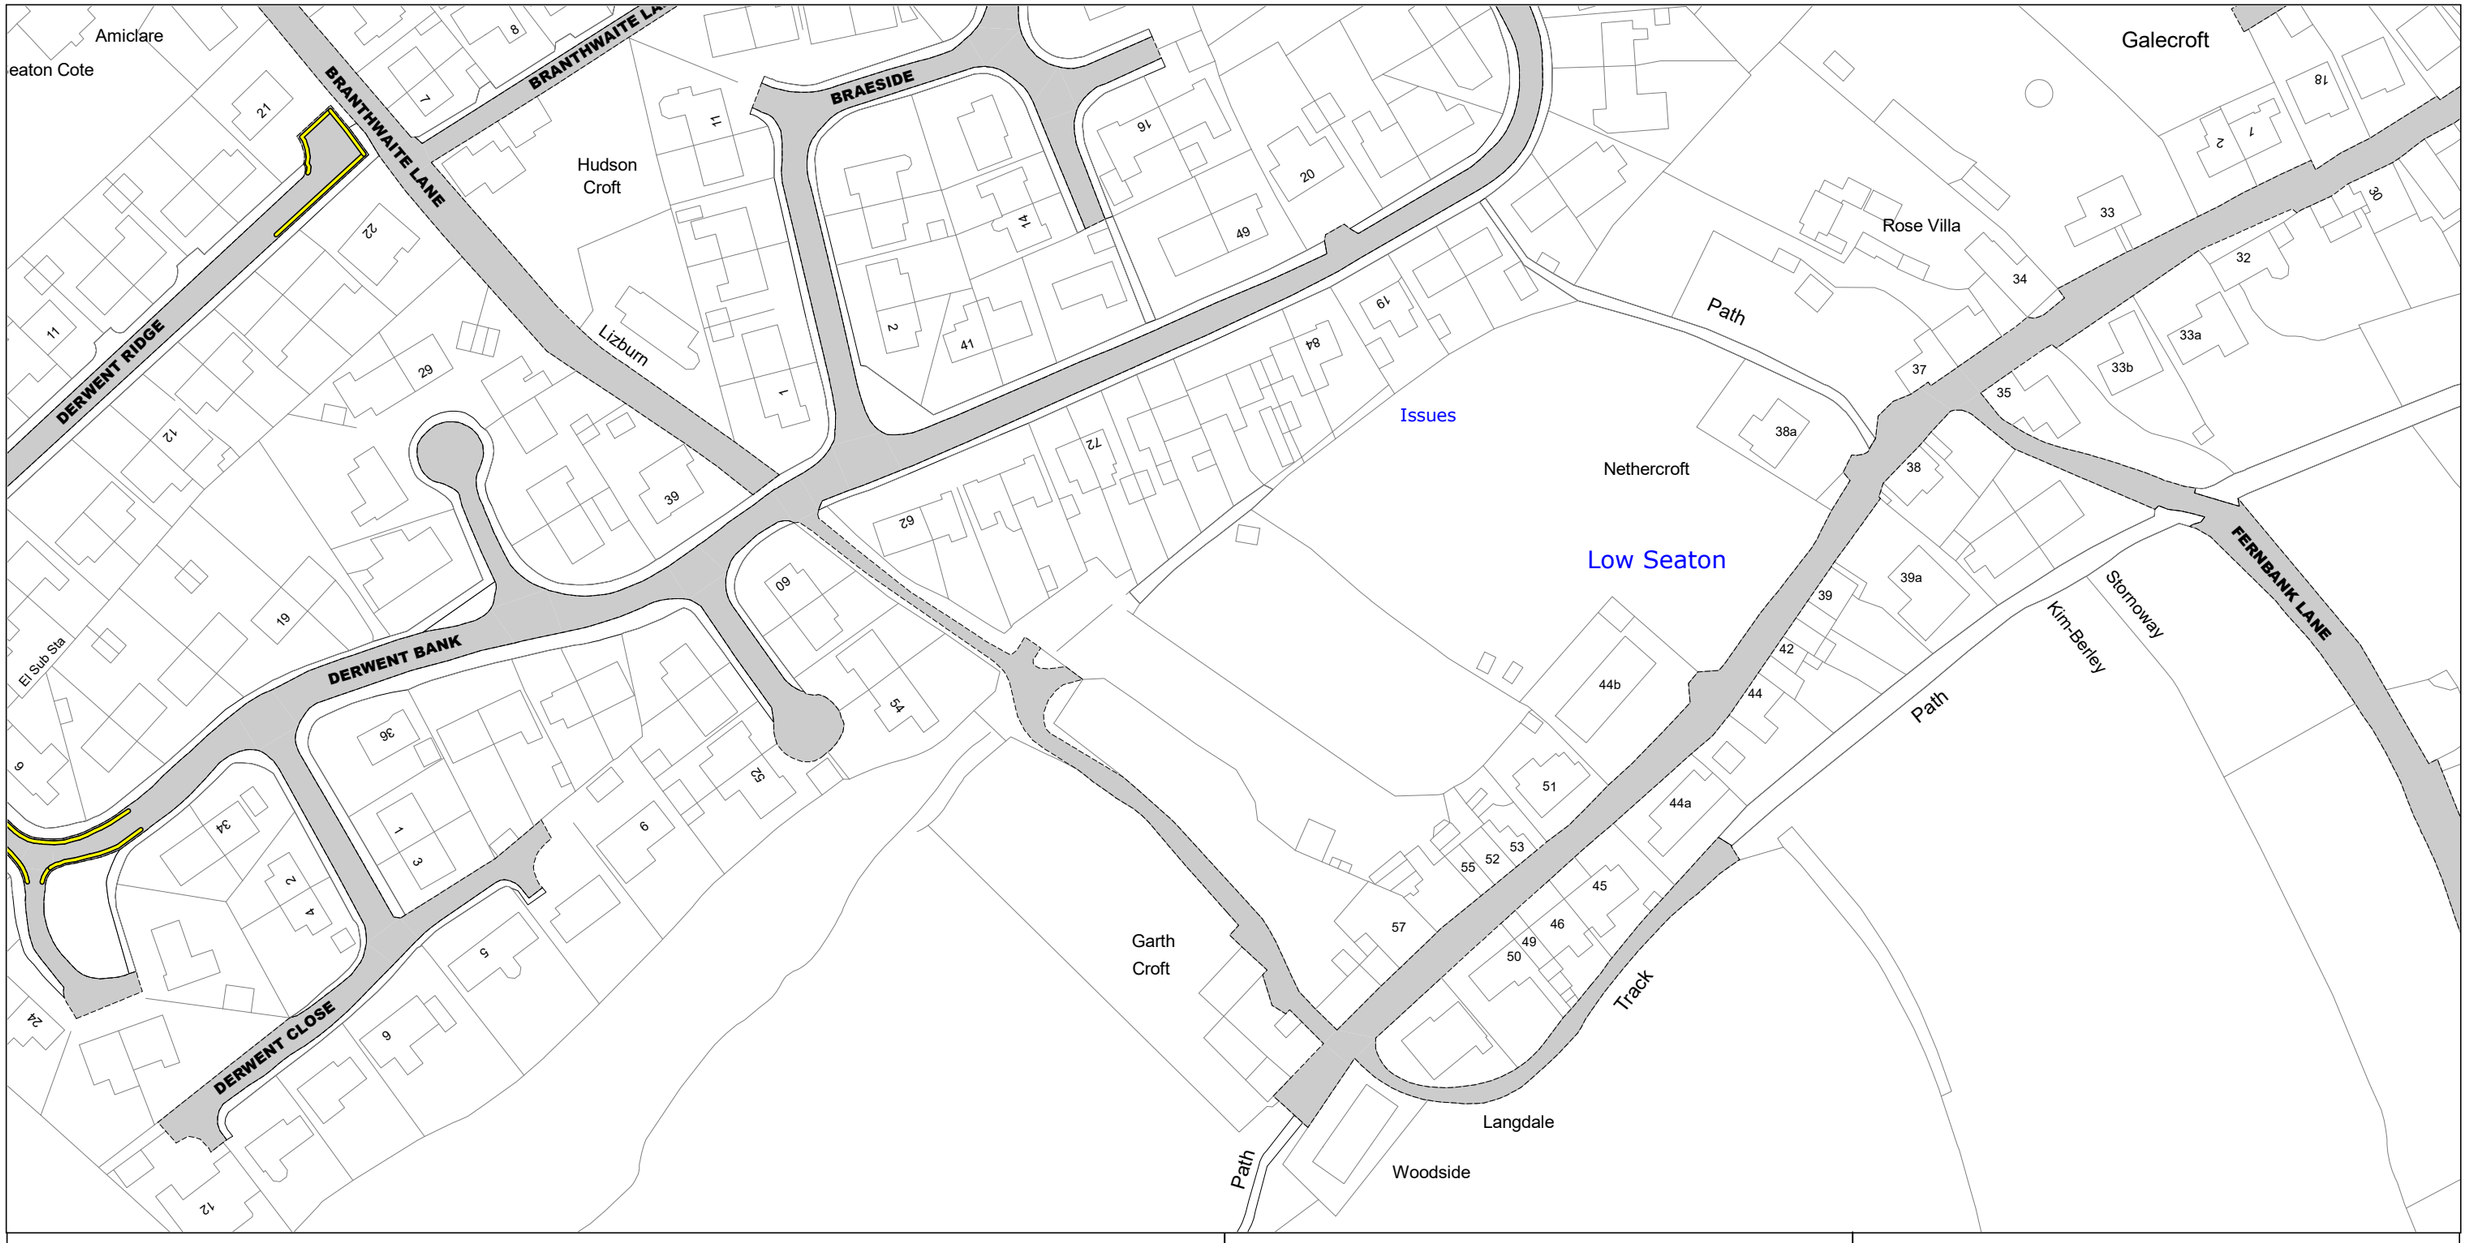

NOTE: SEE STATIC MAP SCHEDULE LEGEND FOR RESTRICTIONS DISPLAYED

SCALE - 1 : 1250 at A3 size

N

This map is reproduced from Ordnance Survey material with the permission of Ordnance Survey on behalf of the Controller of Her Majesty's Stationery Office © Crown Copyright. Unauthorised reproduction infringes Crown copyright and may lead to prosecution or civil proceedings.
Cumberland Council
Licence No: AC0000861732 2026

Cumberland Council

IG18

IH17 IH19

II18

Status: PROPOSED

Map Tile Reference: Tile Ref: IH18

Sheet Revision Number: 0

Sheet Active From:

CUMBERLAND COUNCIL (VARIOUS ROADS, WORKINGTON AND SURROUNDING AREA) (WAITING, LOADING AND PARKING PLACES) (ON-STREET RESTRICTIONS) ORDER 20><



NOTE: SEE STATIC MAP SCHEDULE LEGEND FOR RESTRICTIONS DISPLAYED

SCALE - 1 : 1250 at A3 size

N

This map is reproduced from Ordnance Survey material with the permission of Ordnance Survey on behalf of the Controller of Her Majesty's Stationery Office © Crown Copyright. Unauthorised reproduction infringes Crown copyright and may lead to prosecution or civil proceedings.
Cumberland Council
Licence No: AC0000861732 2026

Cumberland Council

IH17

II18

IJ17


Status: PROPOSED

Map Tile Reference: Tile Ref: II17

Sheet Revision Number: 0

Sheet Active From:

CUMBERLAND COUNCIL (VARIOUS ROADS, WORKINGTON AND SURROUNDING AREA) (WAITING, LOADING AND PARKING PLACES) (ON-STREET RESTRICTIONS) ORDER 20><

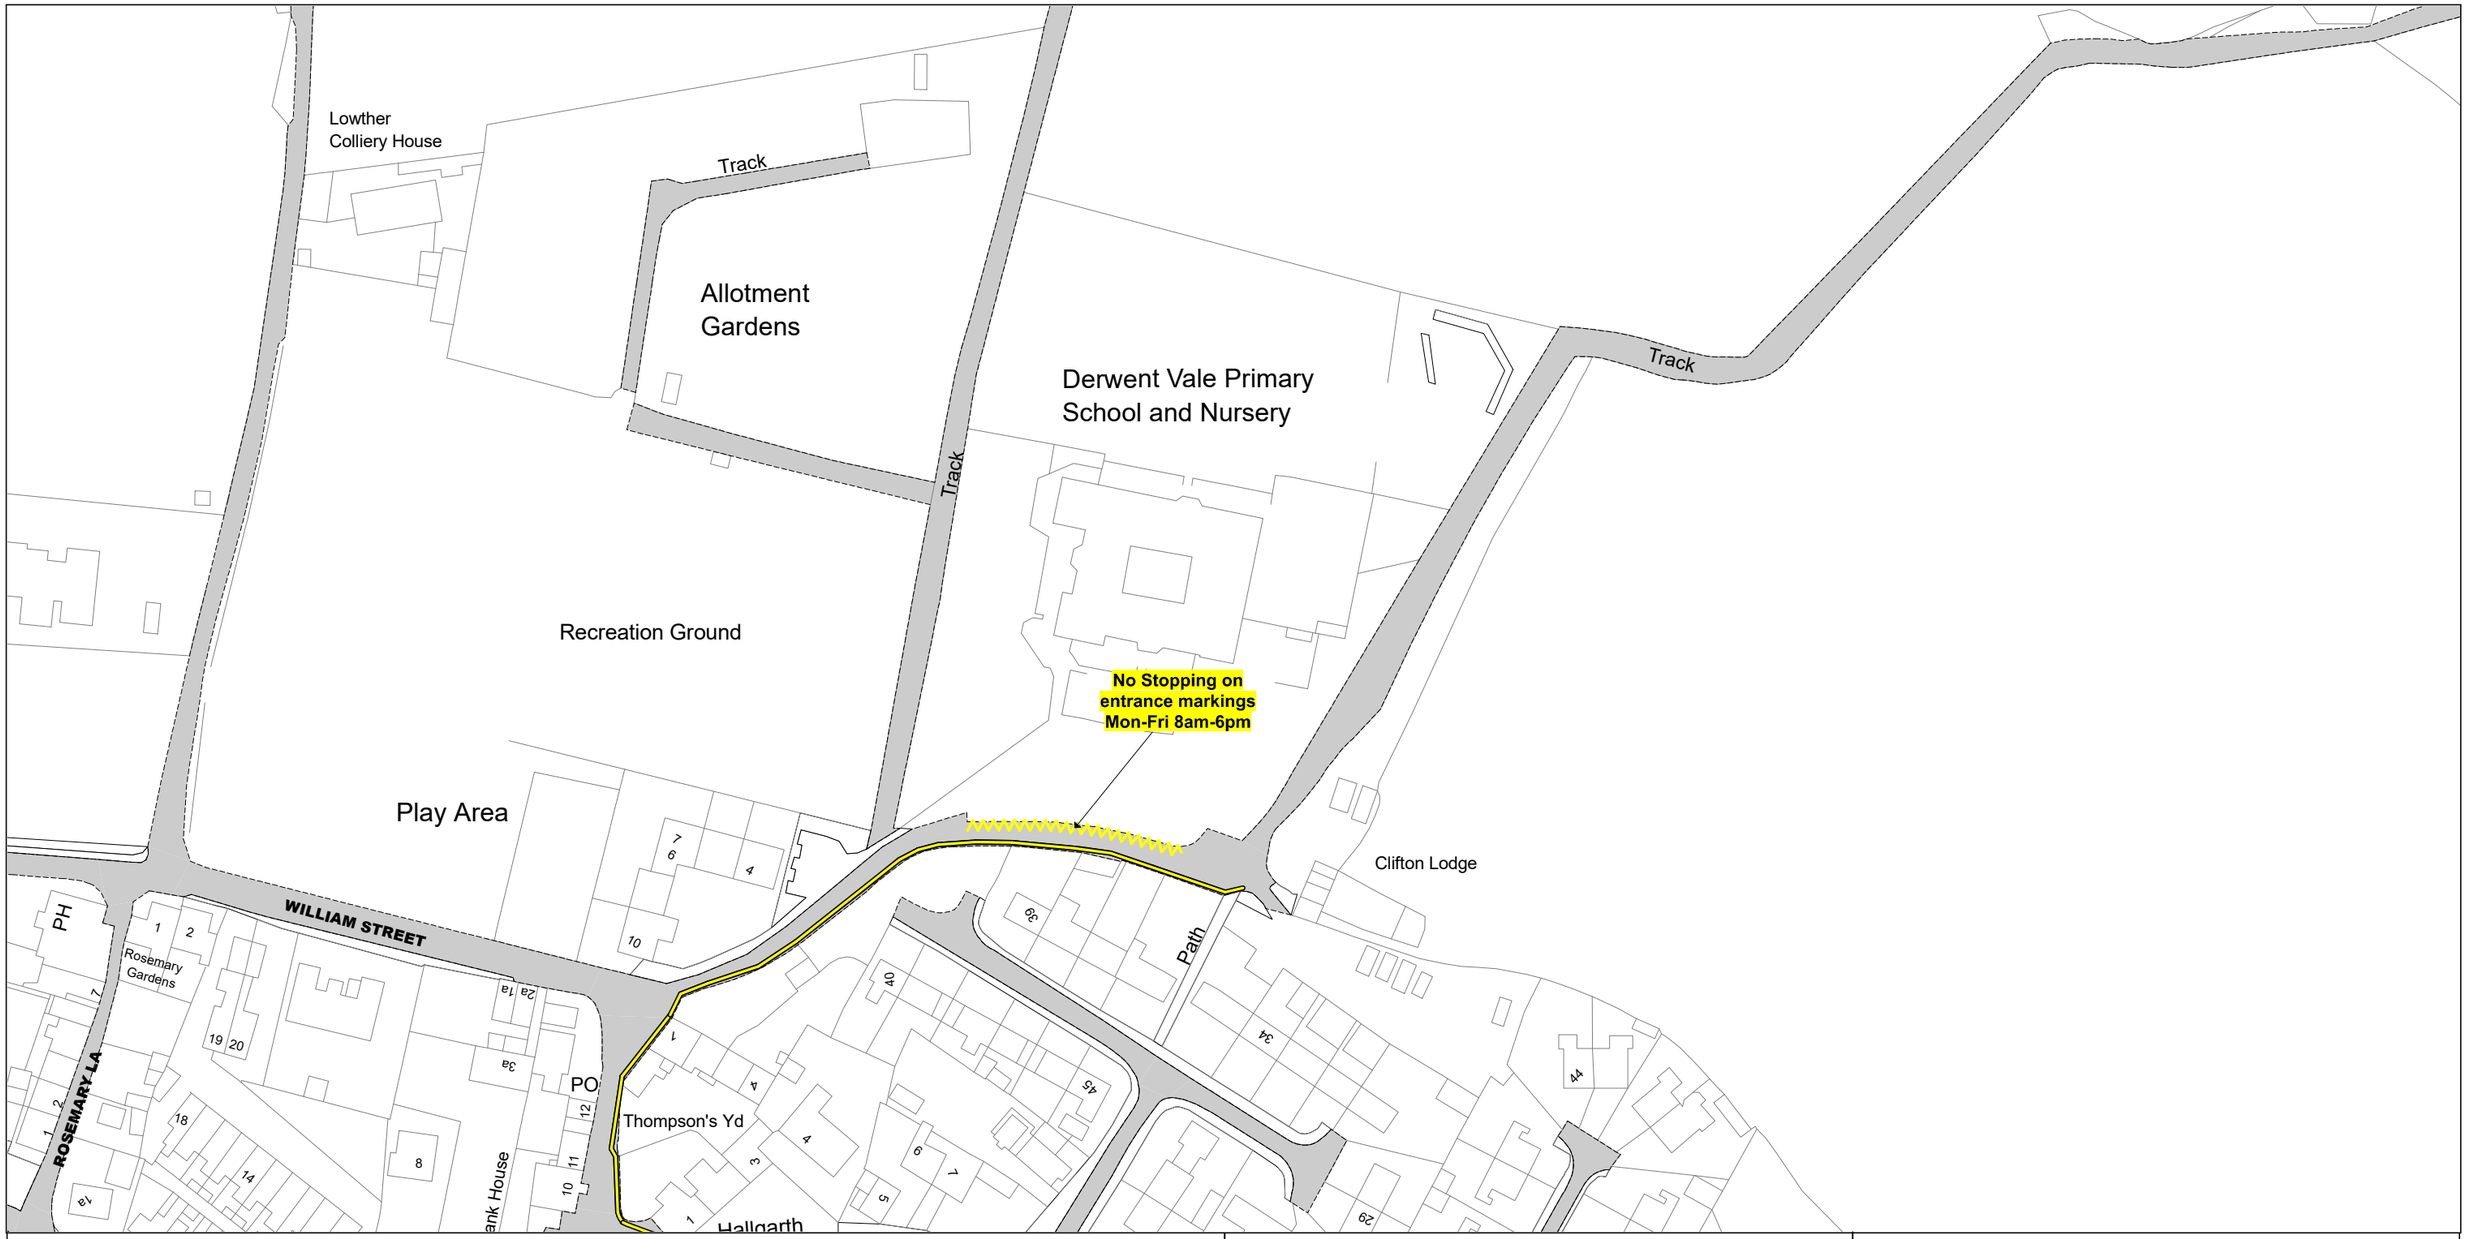

NOTE: SEE STATIC MAP SCHEDULE LEGEND FOR RESTRICTIONS DISPLAYED

SCALE - 1 : 1250 at A3 size

N

This map is reproduced from Ordnance Survey material with the permission of Ordnance Survey on behalf of the Controller of Her Majesty's Stationery Office © Crown Copyright. Unauthorised reproduction infringes Crown copyright and may lead to prosecution or civil proceedings.
Cumberland Council
Licence No: AC0000861732 2026

Cumberland Council

IJ23


Status: PROPOSED

Map Tile Reference: Tile Ref: II23

Sheet Revision Number: 0

Sheet Active From:

CUMBERLAND COUNCIL (VARIOUS ROADS, WORKINGTON AND SURROUNDING AREA) (WAITING, LOADING AND PARKING PLACES) (ON-STREET RESTRICTIONS) ORDER 20><

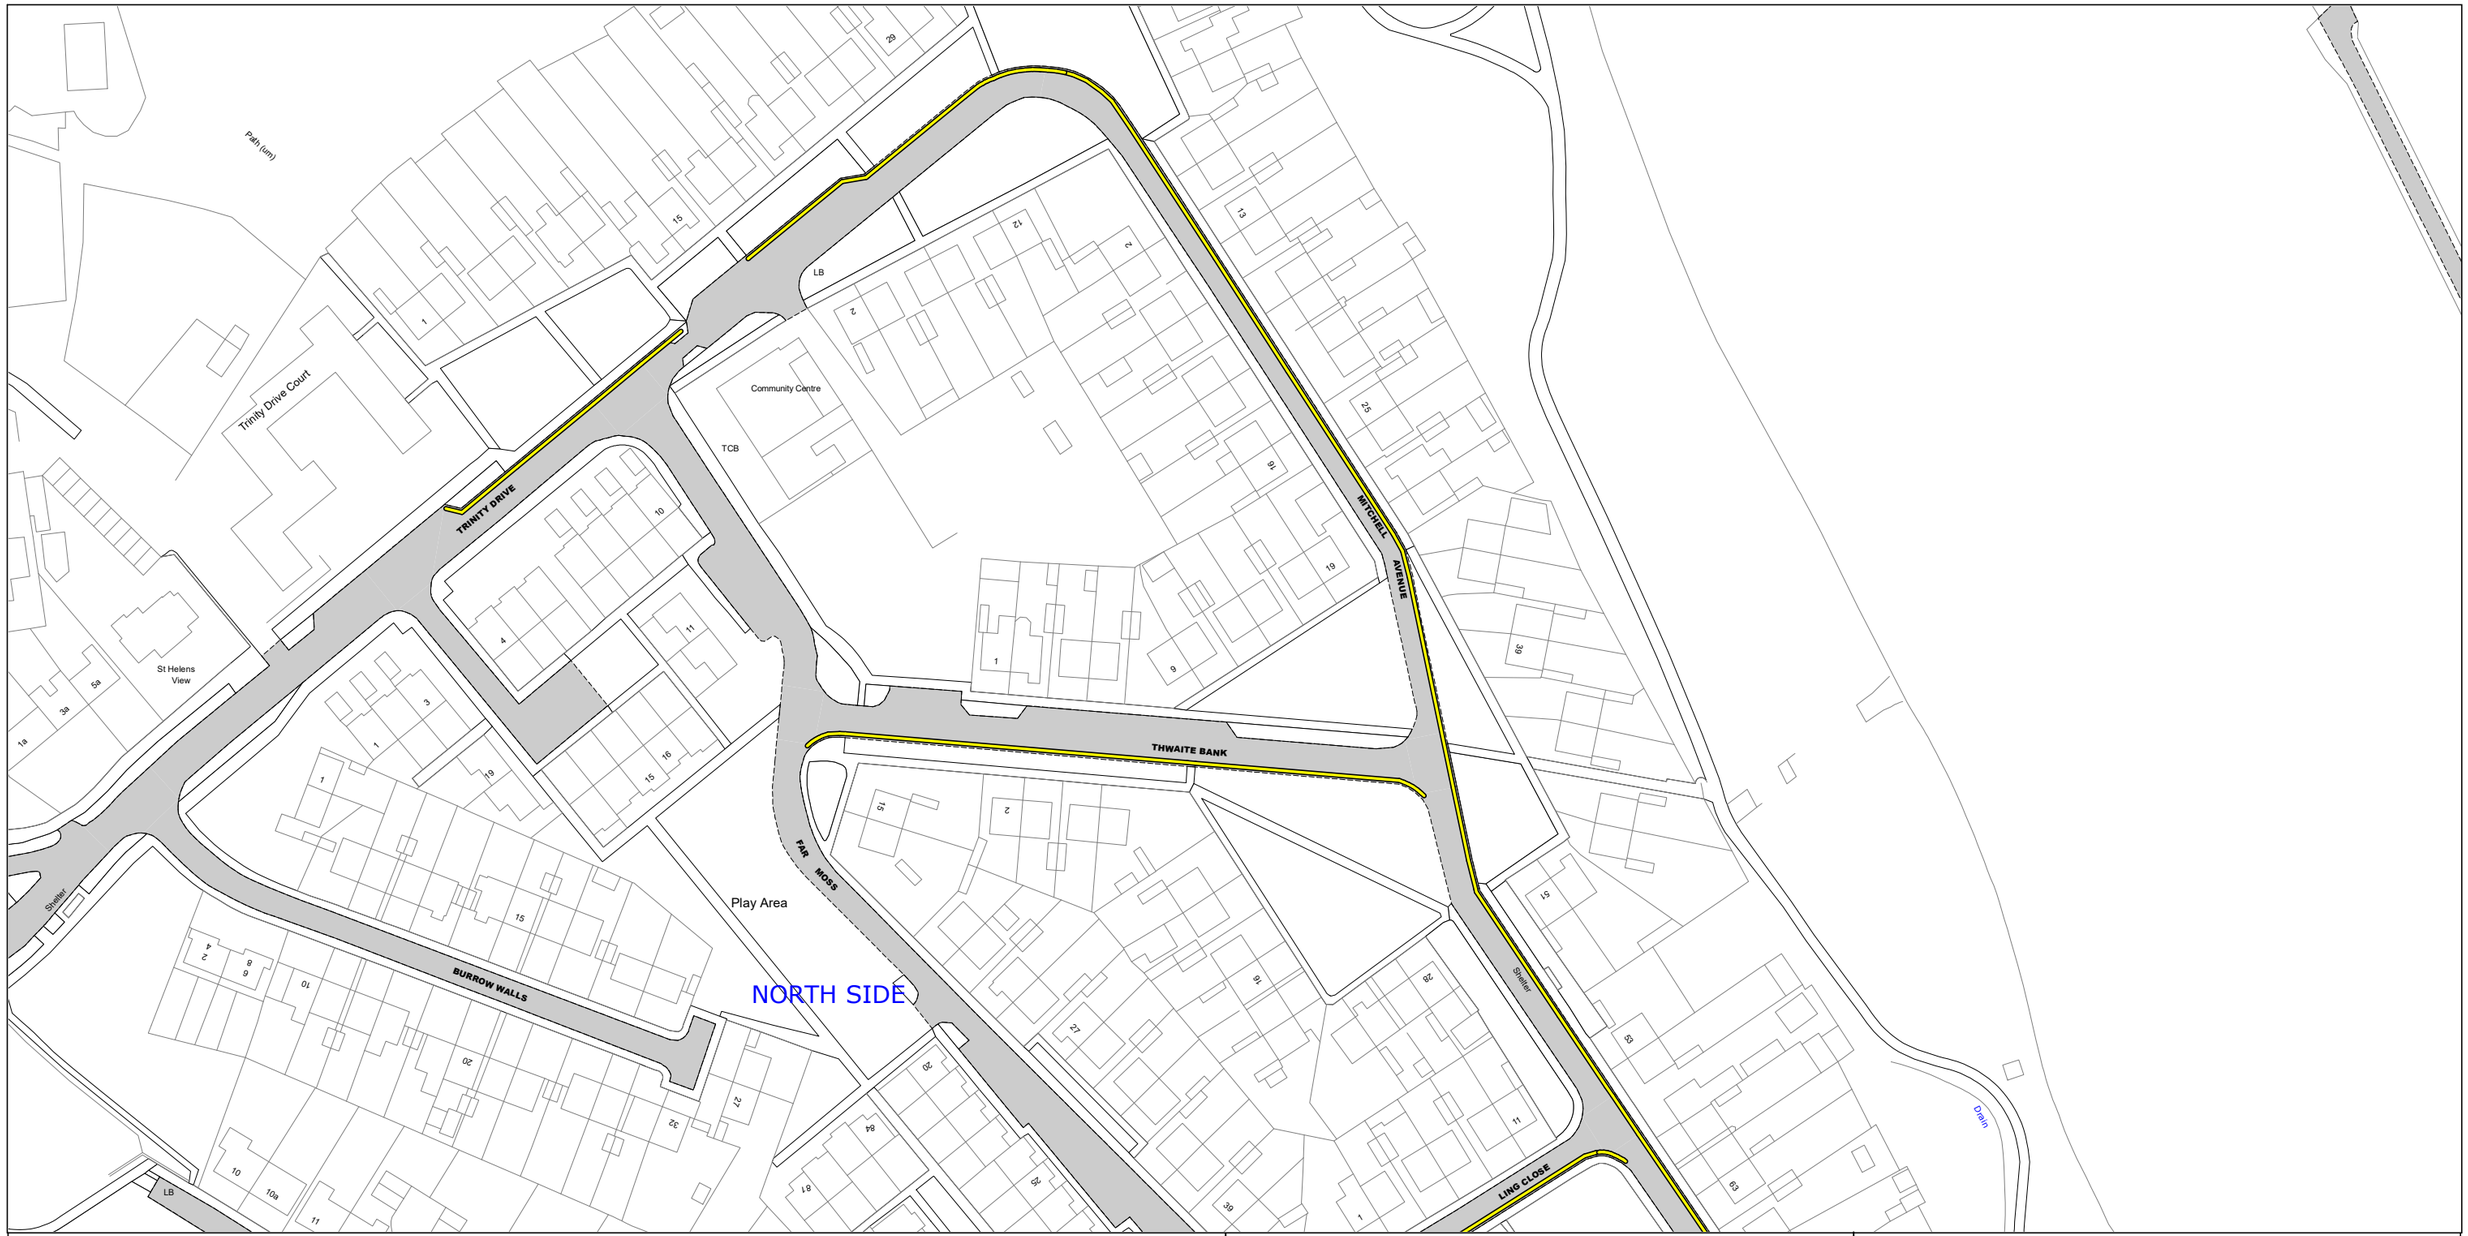

NOTE: SEE STATIC MAP SCHEDULE LEGEND FOR RESTRICTIONS DISPLAYED

SCALE - 1 : 1250 at A3 size

N

This map is reproduced from Ordnance Survey material with the permission of Ordnance Survey on behalf of the Controller of Her Majesty's Stationery Office © Crown Copyright. Unauthorised reproduction infringes Crown copyright and may lead to prosecution or civil proceedings.
Cumberland Council
Licence No: AC0000861732 2026

Cumberland Council

IJ14

IK15

Status: PROPOSED

Map Tile Reference: Tile Ref: IJ15

Sheet Revision Number: 0

Sheet Active From: