CUMBERLAND COUNCIL (VARIOUS ROADS, WORKINGTON AND SURROUNDING AREA) (WAITING, LOADING AND PARKING PLACES) (ON-STREET RESTRICTIONS) ORDER 20><



NOTE: SEE STATIC MAP SCHEDULE LEGEND FOR RESTRICTIONS DISPLAYED

SCALE - 1 : 1250 at A3 size

N

This map is reproduced from Ordnance Survey material with the permission of Ordnance Survey on behalf of the Controller of Her Majesty's Stationery Office © Crown Copyright. Unauthorised reproduction infringes Crown copyright and may lead to prosecution or civil proceedings.
Cumberland Council
Licence No: AC0000861732 2026

Cumberland Council

IQ15

IR14 IR16

IS15

Status: PROPOSED

Map Tile Reference: Tile Ref: IR15

Sheet Revision Number: 0

Sheet Active From:

CUMBERLAND COUNCIL (VARIOUS ROADS, WORKINGTON AND SURROUNDING AREA) (WAITING, LOADING AND PARKING PLACES) (ON-STREET RESTRICTIONS) ORDER 20><



NOTE: SEE STATIC MAP SCHEDULE LEGEND FOR RESTRICTIONS DISPLAYED

SCALE - 1 : 1250 at A3 size

N

This map is reproduced from Ordnance Survey material with the permission of Ordnance Survey on behalf of the Controller of Her Majesty's Stationery Office © Crown Copyright. Unauthorised reproduction infringes Crown copyright and may lead to prosecution or civil proceedings.
Cumberland Council
Licence No: AC0000861732 2026

Cumberland Council

IQ16

IR15 IR17

IS16


Status: PROPOSED

Map Tile Reference: Tile Ref: IR16

Sheet Revision Number: 0

Sheet Active From:

CUMBERLAND COUNCIL (VARIOUS ROADS, WORKINGTON AND SURROUNDING AREA) (WAITING, LOADING AND PARKING PLACES) (ON-STREET RESTRICTIONS) ORDER 20><

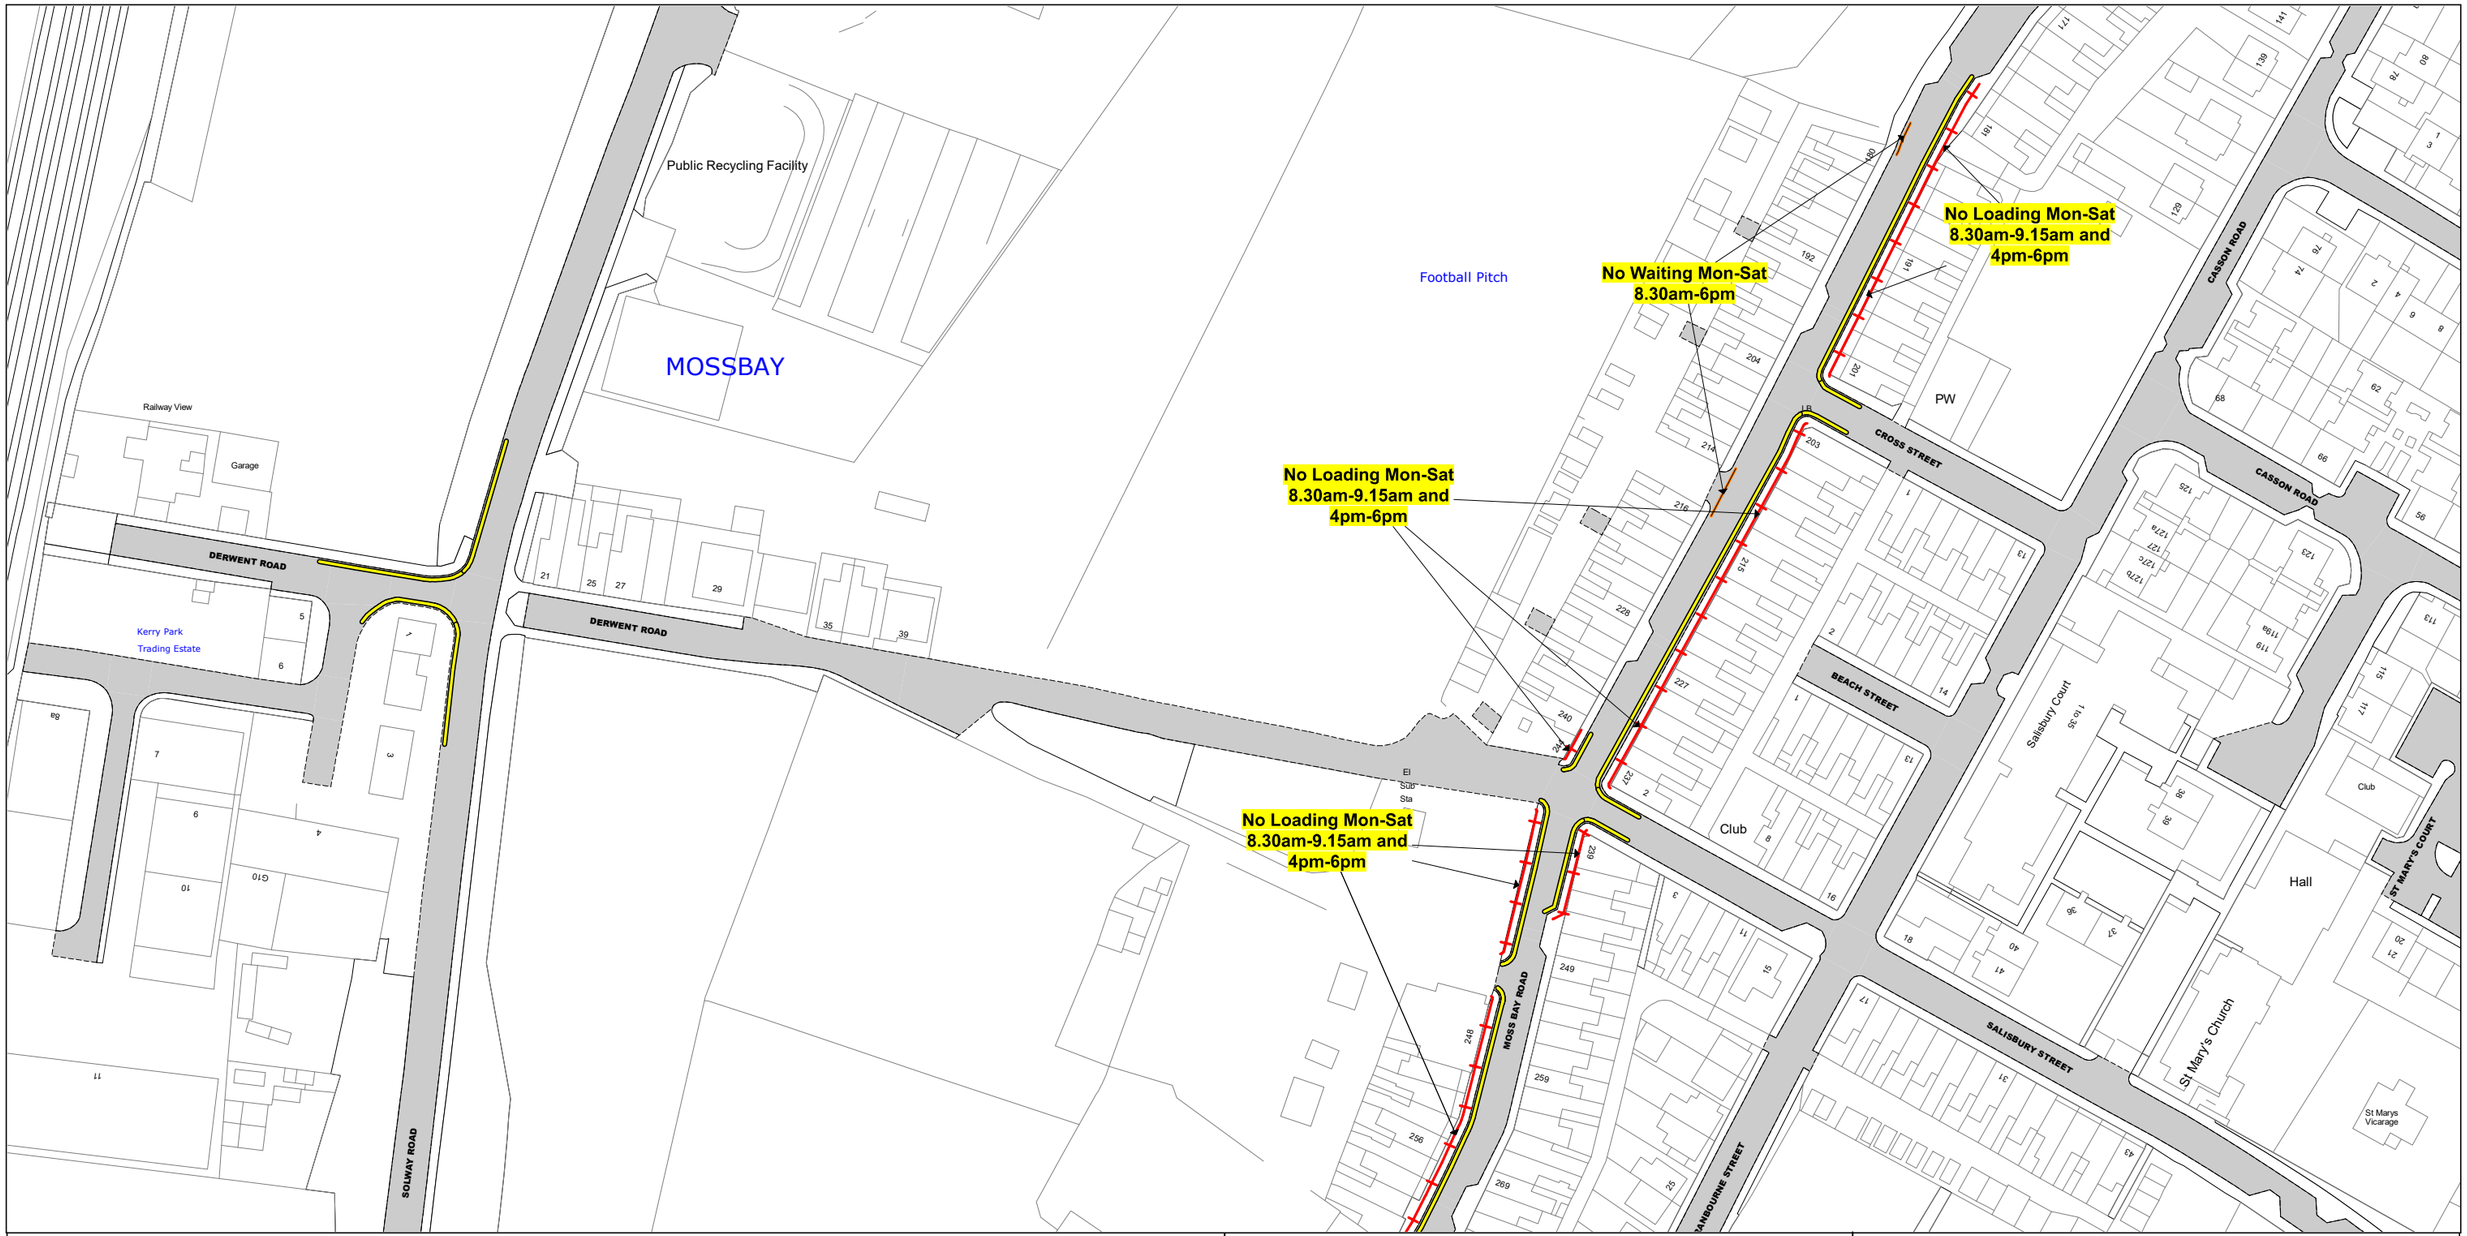

NOTE: SEE STATIC MAP SCHEDULE LEGEND FOR RESTRICTIONS DISPLAYED

SCALE - 1 : 1250 at A3 size

N

This map is reproduced from Ordnance Survey material with the permission of Ordnance Survey on behalf of the Controller of Her Majesty's Stationery Office © Crown Copyright. Unauthorised reproduction infringes Crown copyright and may lead to prosecution or civil proceedings.
Cumberland Council
Licence No: AC0000861732 2026

Cumberland Council

IR13

IS14

IT13

Status: PROPOSED

Map Tile Reference: Tile Ref: IS13

Sheet Revision Number: 0

Sheet Active From:

CUMBERLAND COUNCIL (VARIOUS ROADS, WORKINGTON AND SURROUNDING AREA) (WAITING, LOADING AND PARKING PLACES) (ON-STREET RESTRICTIONS) ORDER 20><



NOTE: SEE STATIC MAP SCHEDULE LEGEND FOR RESTRICTIONS DISPLAYED

SCALE - 1 : 1250 at A3 size

N

This map is reproduced from Ordnance Survey material with the permission of Ordnance Survey on behalf of the Controller of Her Majesty's Stationery Office © Crown Copyright. Unauthorised reproduction infringes Crown copyright and may lead to prosecution or civil proceedings.
Cumberland Council
Licence No: AC0000861732 2026

Cumberland Council

IR14

IS13 IS15

IT14

Status: PROPOSED

Map Tile Reference: Tile Ref: IS14

Sheet Revision Number: 0

Sheet Active From:

CUMBERLAND COUNCIL (VARIOUS ROADS, WORKINGTON AND SURROUNDING AREA) (WAITING, LOADING AND PARKING PLACES) (ON-STREET RESTRICTIONS) ORDER 20><



NOTE: SEE STATIC MAP SCHEDULE LEGEND FOR RESTRICTIONS DISPLAYED

SCALE - 1 : 1250 at A3 size

N

This map is reproduced from Ordnance Survey material with the permission of Ordnance Survey on behalf of the Controller of Her Majesty's Stationery Office © Crown Copyright. Unauthorised reproduction infringes Crown copyright and may lead to prosecution or civil proceedings.
Cumberland Council
Licence No: AC0000861732 2026

Cumberland Council

IR15

IS14 IS16

IT15

Status: PROPOSED

Map Tile Reference: Tile Ref: IS15

Sheet Revision Number: 0

Sheet Active From:

CUMBERLAND COUNCIL (VARIOUS ROADS, WORKINGTON AND SURROUNDING AREA) (WAITING, LOADING AND PARKING PLACES) (ON-STREET RESTRICTIONS) ORDER 20><



NOTE: SEE STATIC MAP SCHEDULE LEGEND FOR RESTRICTIONS DISPLAYED

SCALE - 1 : 1250 at A3 size

N

This map is reproduced from Ordnance Survey material with the permission of Ordnance Survey on behalf of the Controller of Her Majesty's Stationery Office © Crown Copyright. Unauthorised reproduction infringes Crown copyright and may lead to prosecution or civil proceedings.
Cumberland Council
Licence No: AC0000861732 2026

Cumberland Council

IR16

IS15


Status: PROPOSED

Map Tile Reference: Tile Ref: IS16

Sheet Revision Number: 0

Sheet Active From:

CUMBERLAND COUNCIL (VARIOUS ROADS, WORKINGTON AND SURROUNDING AREA) (WAITING, LOADING AND PARKING PLACES) (ON-STREET RESTRICTIONS) ORDER 20><

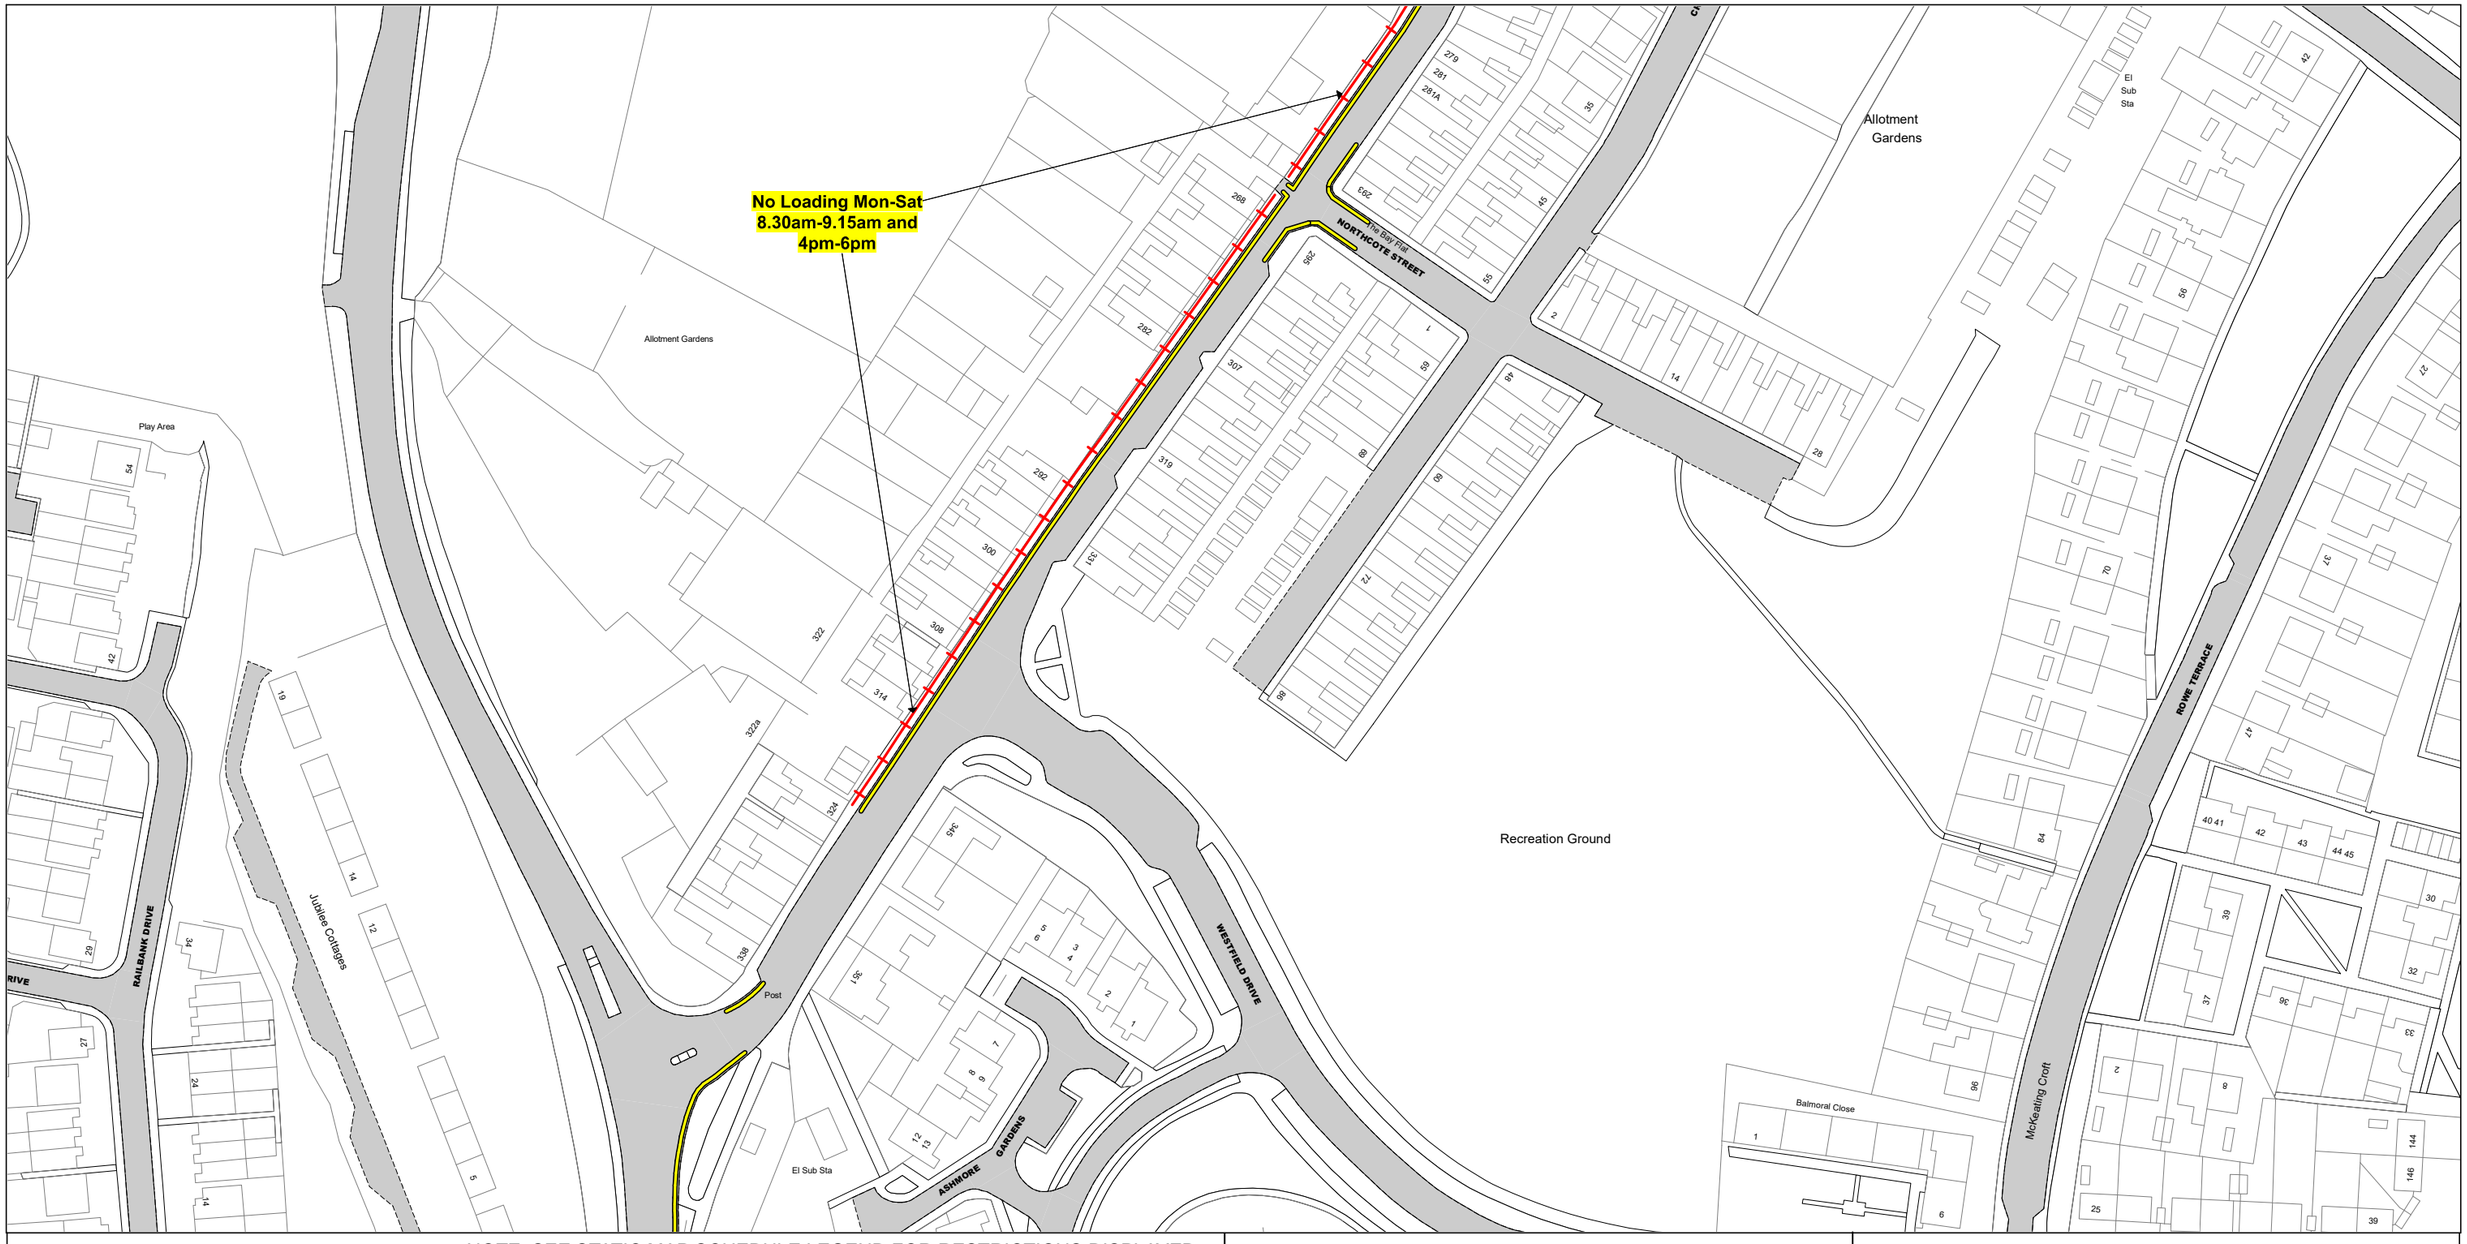

NOTE: SEE STATIC MAP SCHEDULE LEGEND FOR RESTRICTIONS DISPLAYED

SCALE - 1 : 1250 at A3 size

N

This map is reproduced from Ordnance Survey material with the permission of Ordnance Survey on behalf of the Controller of Her Majesty's Stationery Office © Crown Copyright. Unauthorised reproduction infringes Crown copyright and may lead to prosecution or civil proceedings.
Cumberland Council
Licence No: AC0000861732 2026

Cumberland Council

IS13

IT14

IU13

Status: PROPOSED

Map Tile Reference: Tile Ref: IT13

Sheet Revision Number: 0

Sheet Active From:

CUMBERLAND COUNCIL (VARIOUS ROADS, WORKINGTON AND SURROUNDING AREA) (WAITING, LOADING AND PARKING PLACES) (ON-STREET RESTRICTIONS) ORDER 20><



NOTE: SEE STATIC MAP SCHEDULE LEGEND FOR RESTRICTIONS DISPLAYED

SCALE - 1 : 1250 at A3 size

N

This map is reproduced from Ordnance Survey material with the permission of Ordnance Survey on behalf of the Controller of Her Majesty's Stationery Office © Crown Copyright. Unauthorised reproduction infringes Crown copyright and may lead to prosecution or civil proceedings.
Cumberland Council
Licence No: AC0000861732 2026

Cumberland Council

IS14

IT13 IT15

IU14


Status: PROPOSED

Map Tile Reference: Tile Ref: IT14

Sheet Revision Number: 0

Sheet Active From:

CUMBERLAND COUNCIL (VARIOUS ROADS, WORKINGTON AND SURROUNDING AREA) (WAITING, LOADING AND PARKING PLACES) (ON-STREET RESTRICTIONS) ORDER 20><

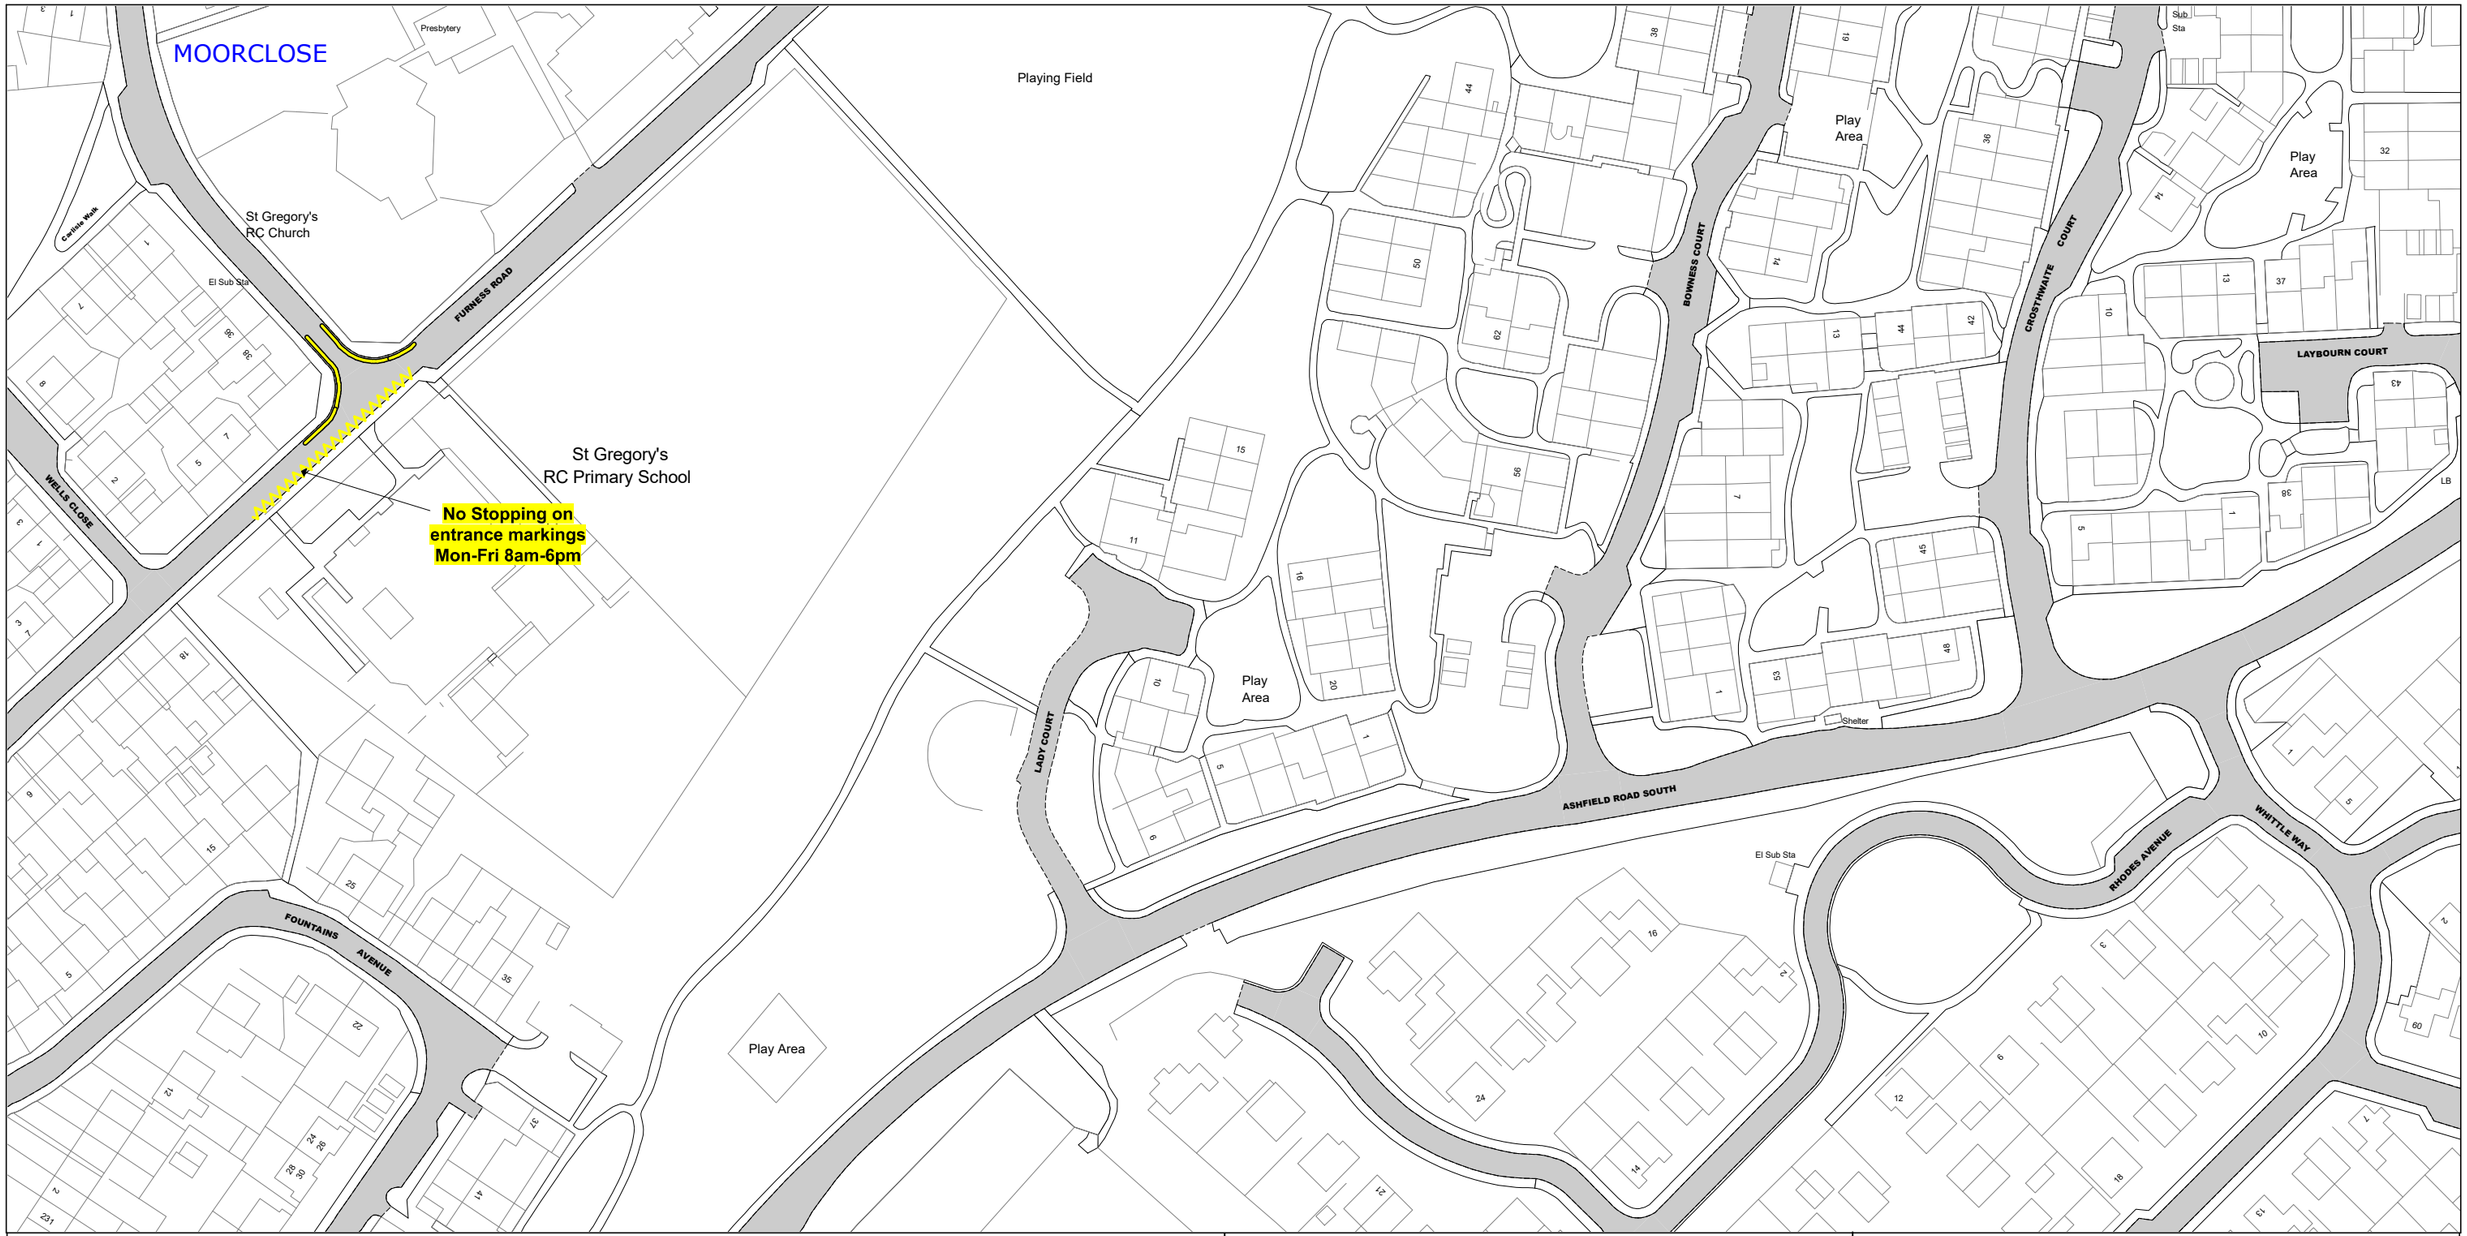

NOTE: SEE STATIC MAP SCHEDULE LEGEND FOR RESTRICTIONS DISPLAYED

SCALE - 1 : 1250 at A3 size

N

This map is reproduced from Ordnance Survey material with the permission of Ordnance Survey on behalf of the Controller of Her Majesty's Stationery Office © Crown Copyright. Unauthorised reproduction infringes Crown copyright and may lead to prosecution or civil proceedings.
Cumberland Council
Licence No: AC0000861732 2026

Cumberland Council

IS15

IT14


Status: PROPOSED

Map Tile Reference: Tile Ref: IT15

Sheet Revision Number: 0

Sheet Active From:

CUMBERLAND COUNCIL (VARIOUS ROADS, WORKINGTON AND SURROUNDING AREA) (WAITING, LOADING AND PARKING PLACES) (ON-STREET RESTRICTIONS) ORDER 20><

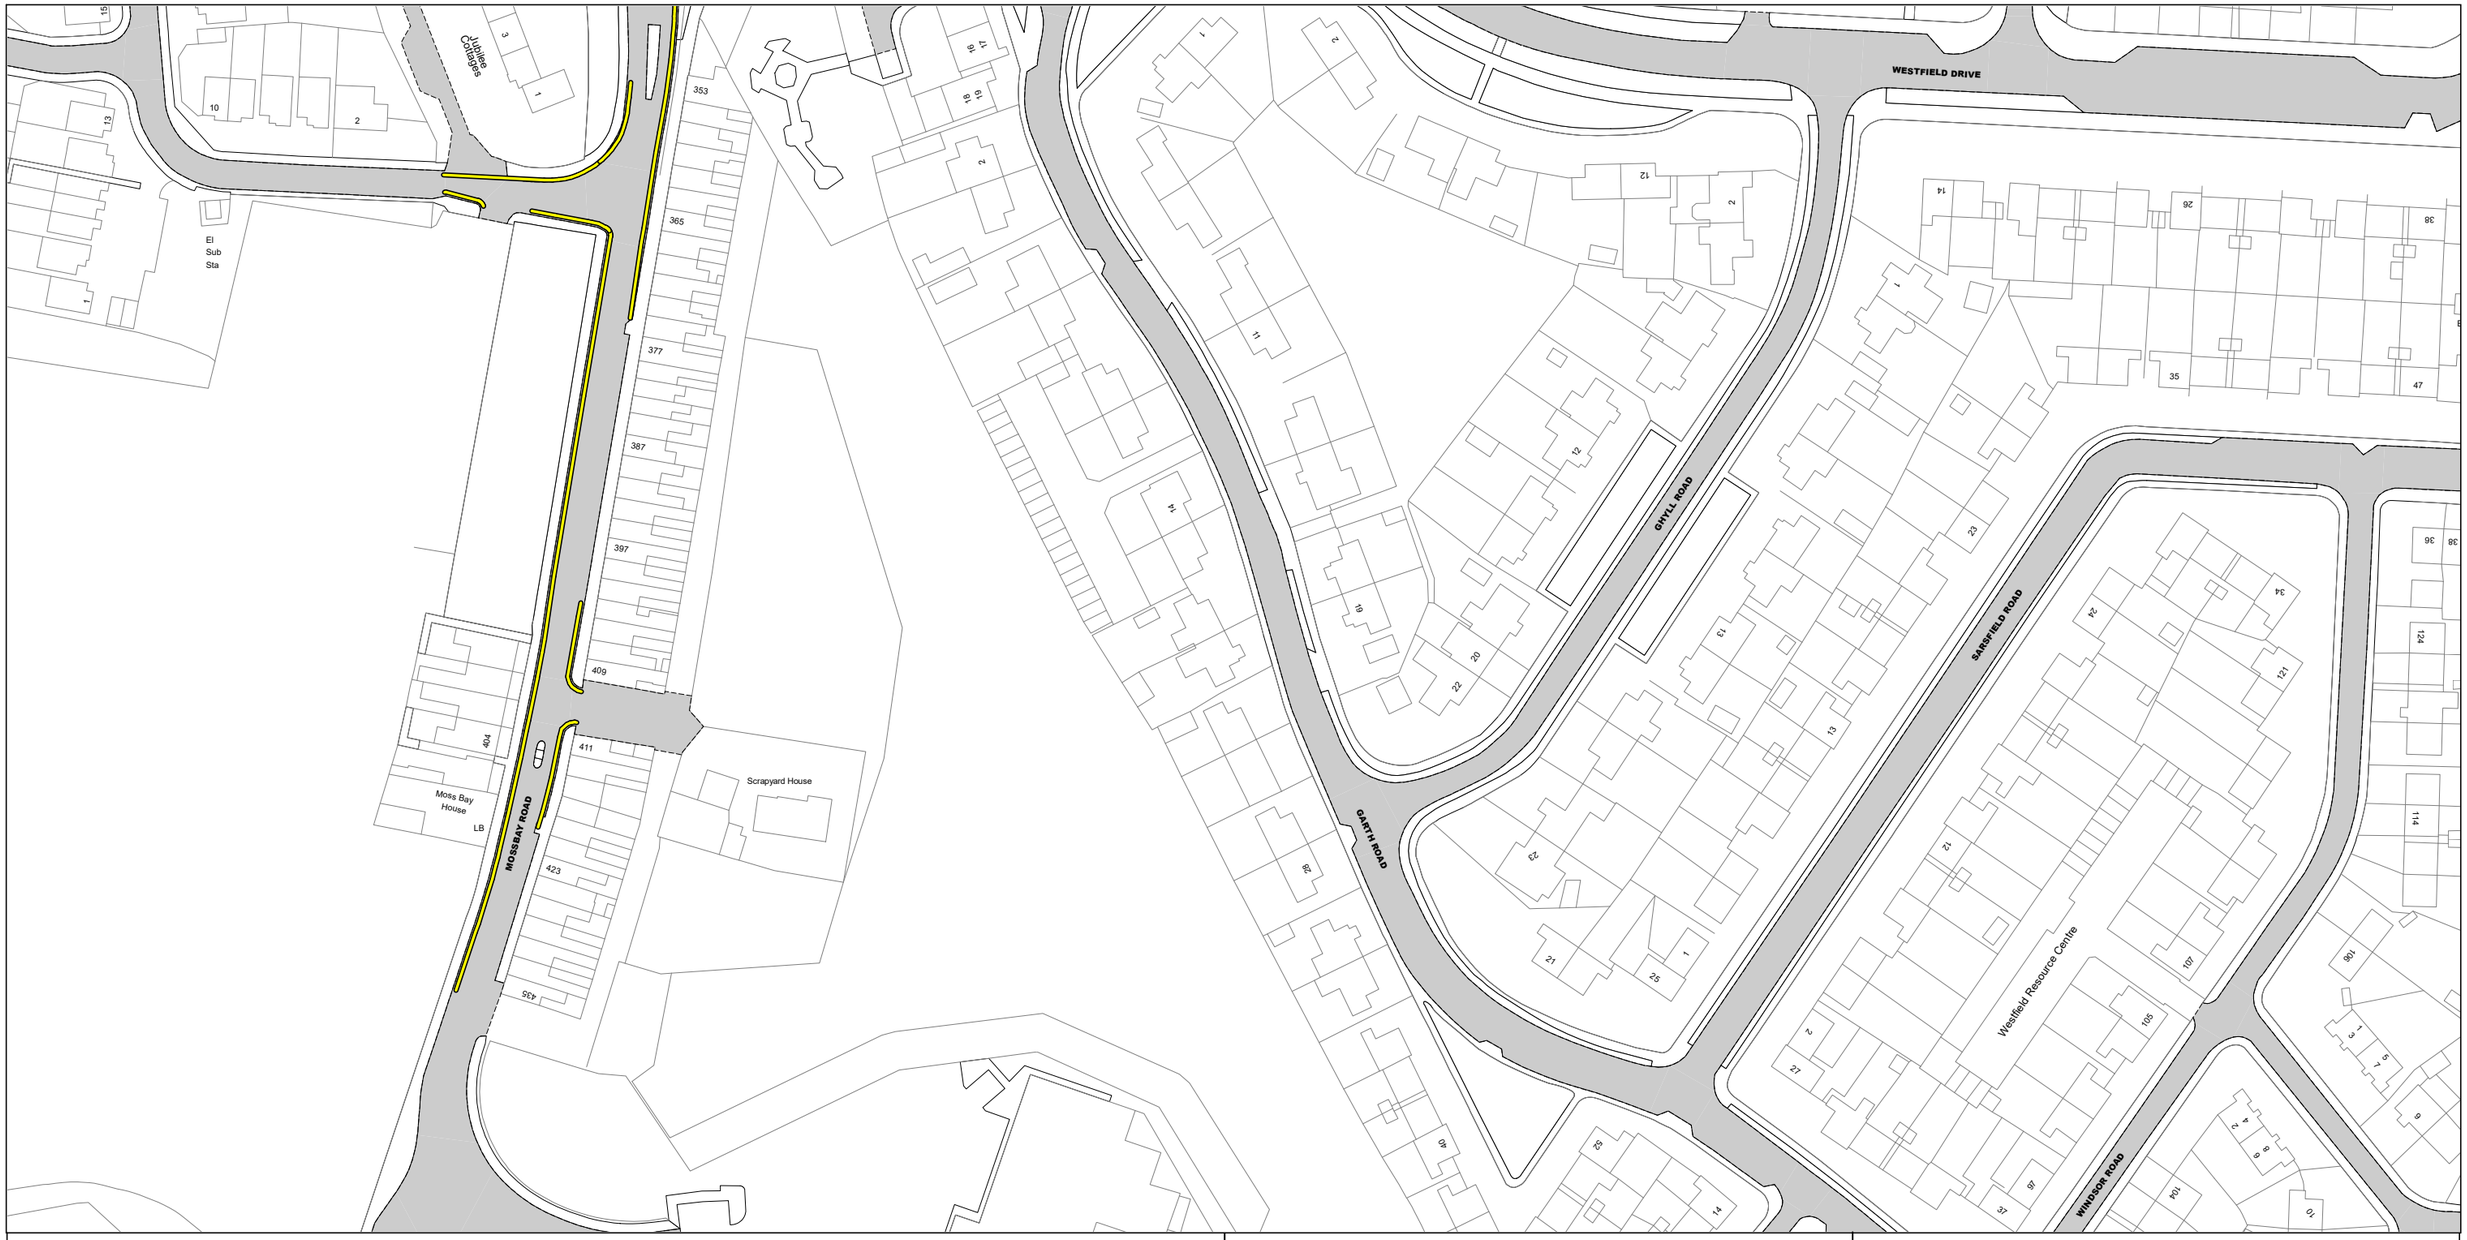

NOTE: SEE STATIC MAP SCHEDULE LEGEND FOR RESTRICTIONS DISPLAYED

SCALE - 1 : 1250 at A3 size

N

This map is reproduced from Ordnance Survey material with the permission of Ordnance Survey on behalf of the Controller of Her Majesty's Stationery Office © Crown Copyright. Unauthorised reproduction infringes Crown copyright and may lead to prosecution or civil proceedings.
Cumberland Council
Licence No: AC0000861732 2026

Cumberland Council

IT13

IU14

IV13


Status: PROPOSED

Map Tile Reference: Tile Ref: IU13

Sheet Revision Number: 0

Sheet Active From:

CUMBERLAND COUNCIL (VARIOUS ROADS, WORKINGTON AND SURROUNDING AREA) (WAITING, LOADING AND PARKING PLACES) (ON-STREET RESTRICTIONS) ORDER 20><

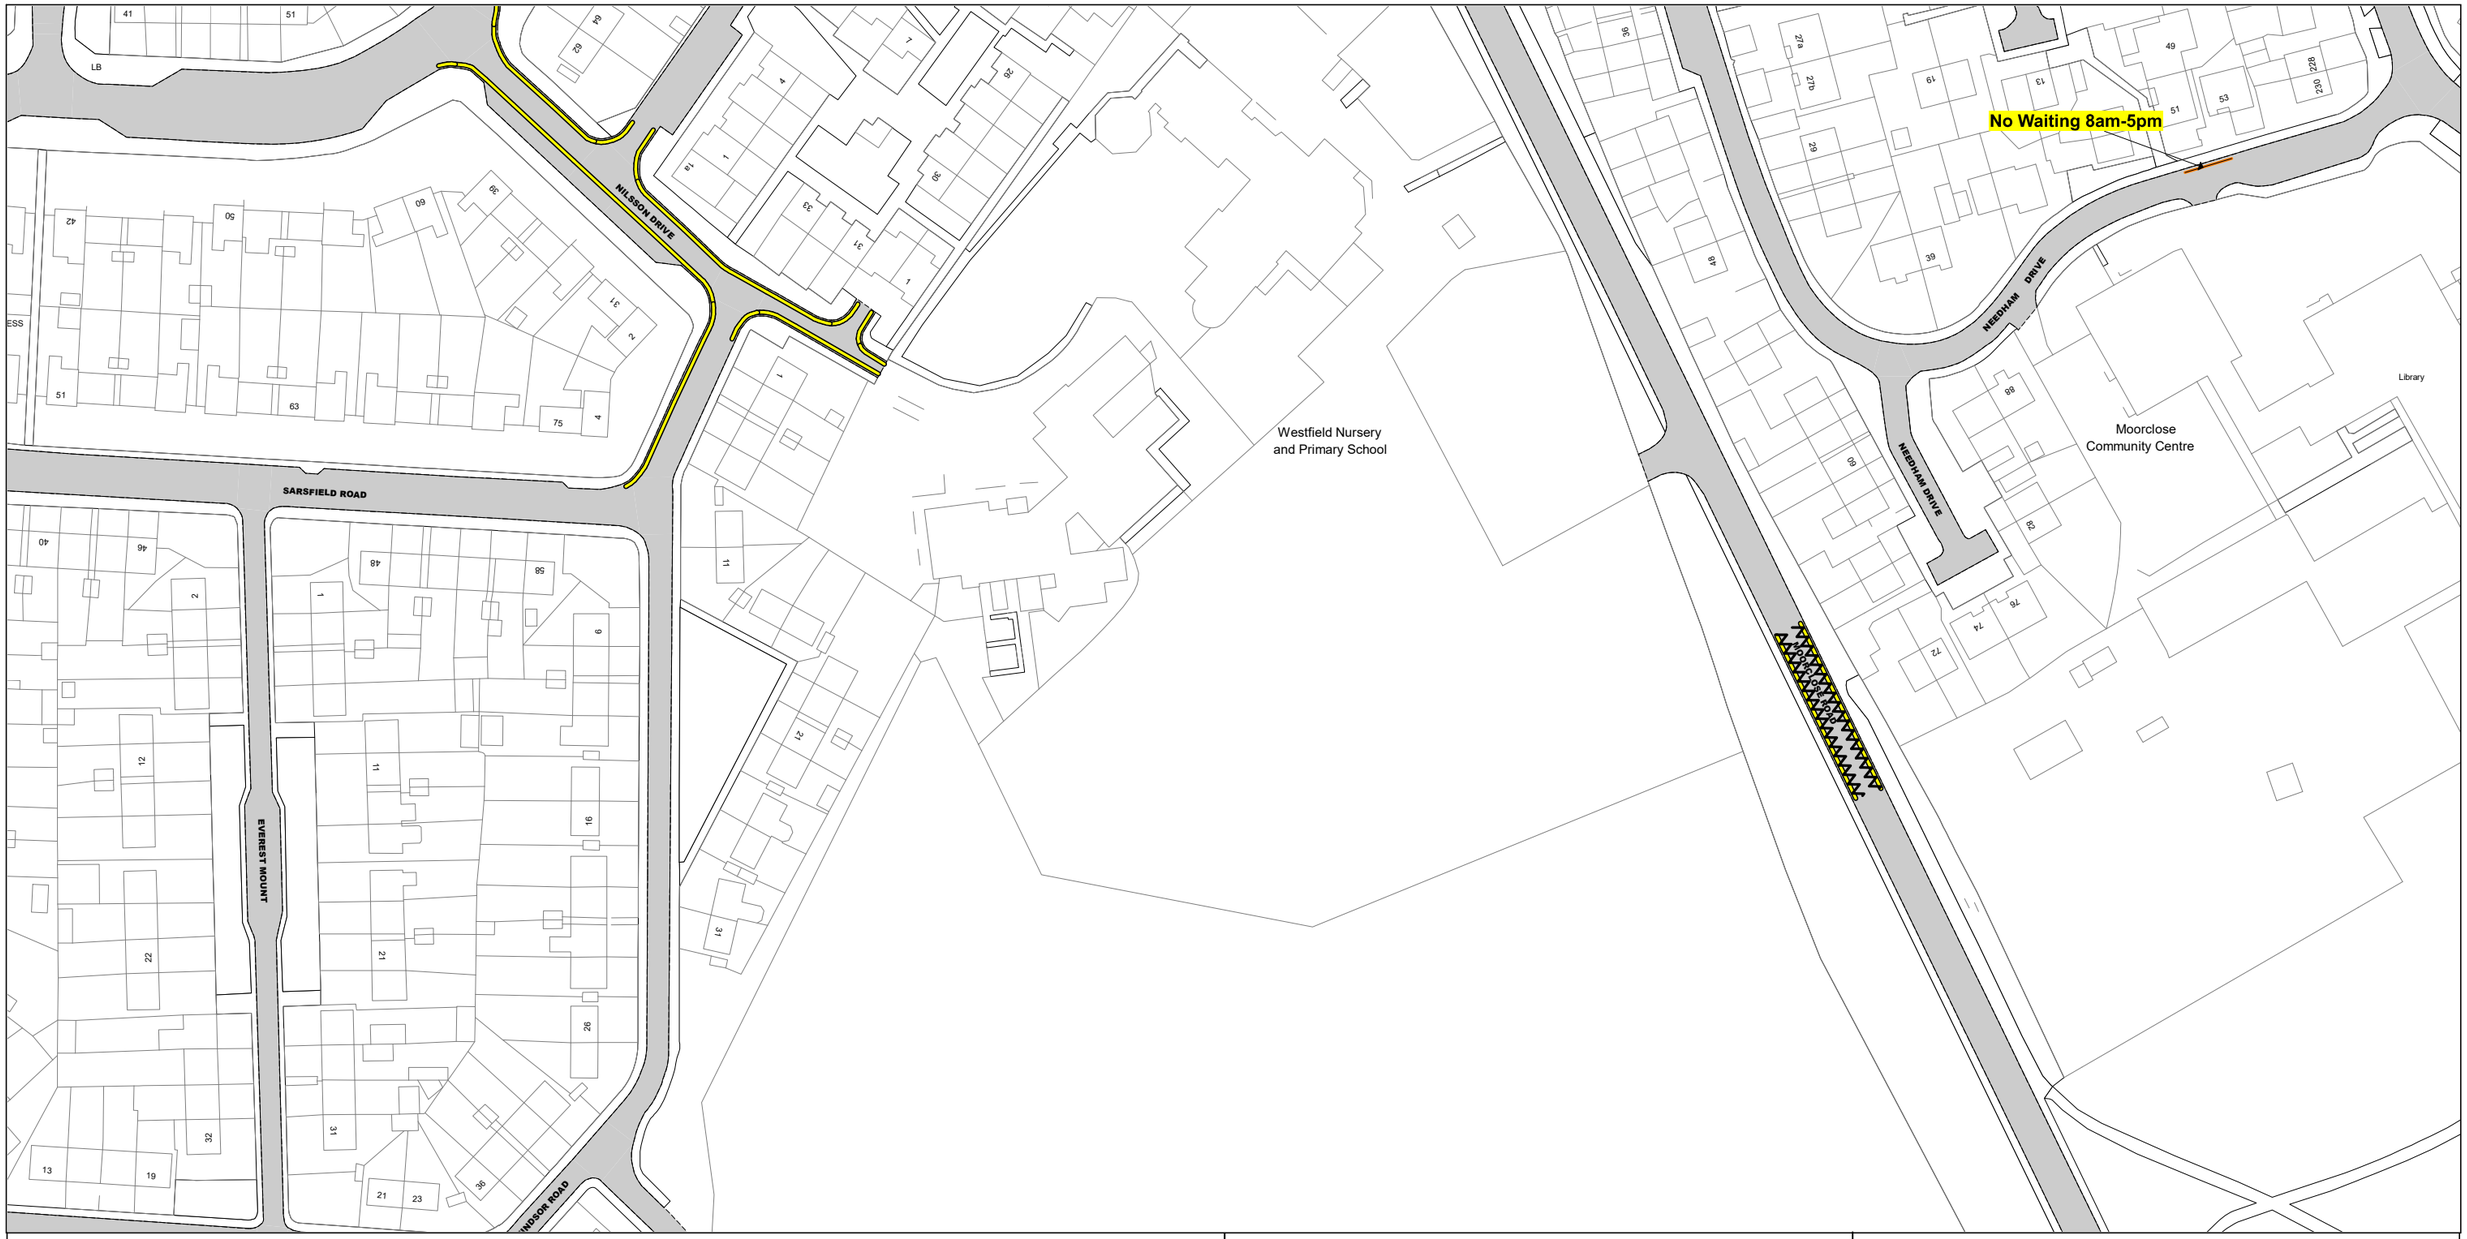

NOTE: SEE STATIC MAP SCHEDULE LEGEND FOR RESTRICTIONS DISPLAYED

SCALE - 1 : 1250 at A3 size

N

This map is reproduced from Ordnance Survey material with the permission of Ordnance Survey on behalf of the Controller of Her Majesty's Stationery Office © Crown Copyright. Unauthorised reproduction infringes Crown copyright and may lead to prosecution or civil proceedings.
Cumberland Council
Licence No: AC0000861732 2026

Cumberland Council

IT14

IU13


Status: PROPOSED

Map Tile Reference: Tile Ref: IU14

Sheet Revision Number: 0

Sheet Active From:

CUMBERLAND COUNCIL (VARIOUS ROADS, WORKINGTON AND SURROUNDING AREA) (WAITING, LOADING AND PARKING PLACES) (ON-STREET RESTRICTIONS) ORDER 20><

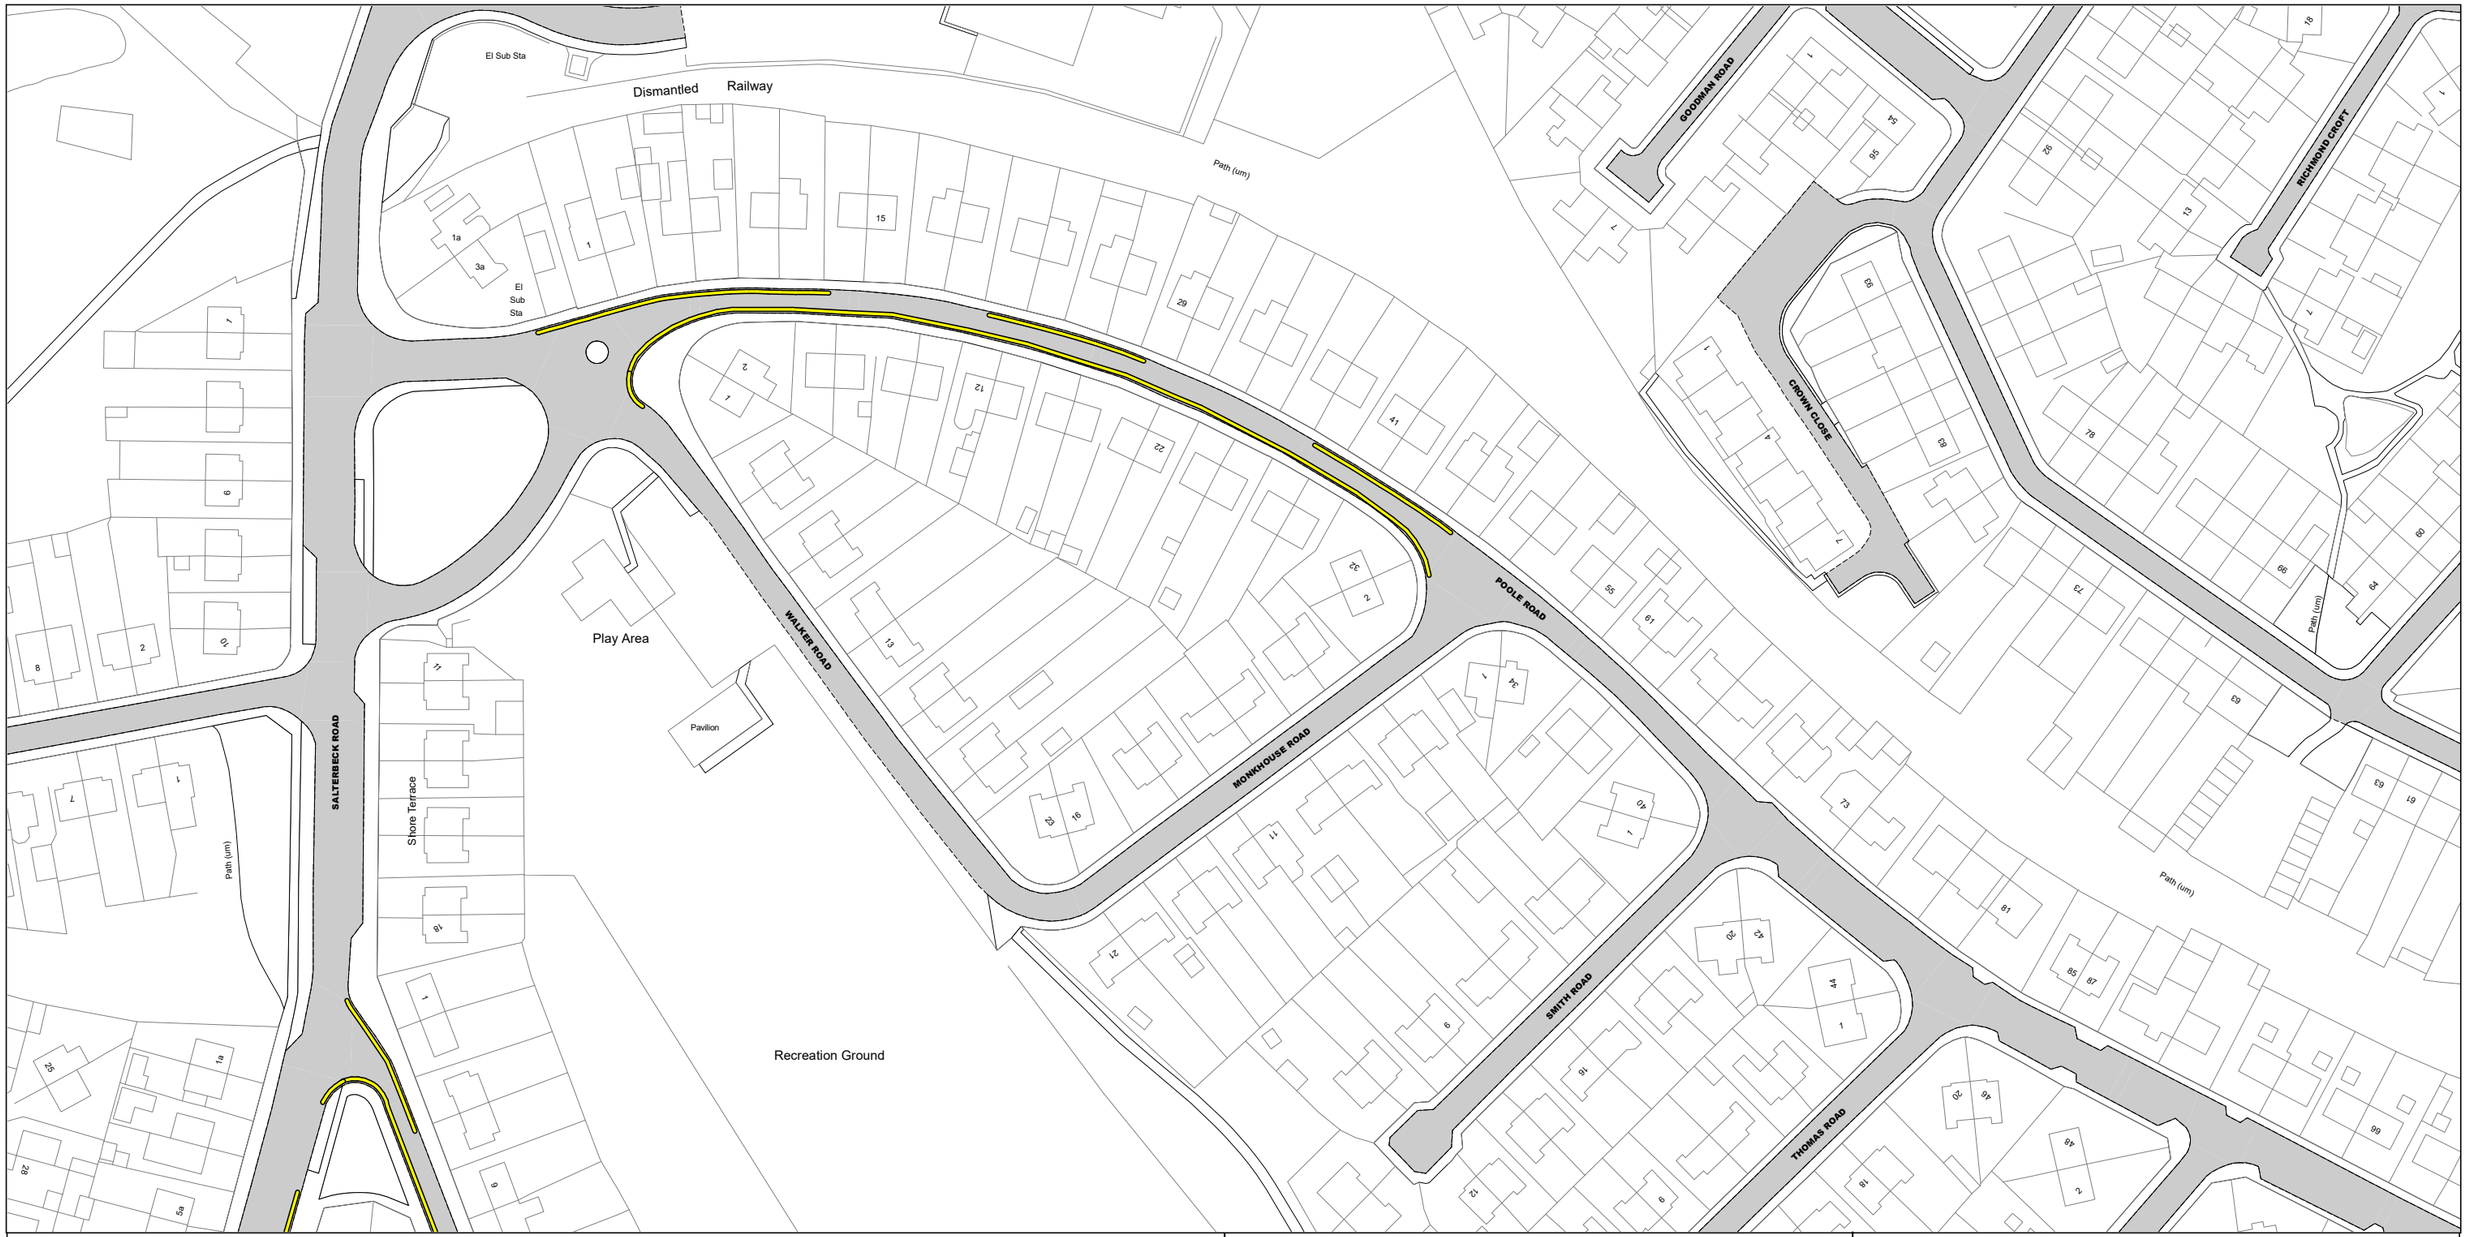

NOTE: SEE STATIC MAP SCHEDULE LEGEND FOR RESTRICTIONS DISPLAYED

SCALE - 1 : 1250 at A3 size

N

This map is reproduced from Ordnance Survey material with the permission of Ordnance Survey on behalf of the Controller of Her Majesty's Stationery Office © Crown Copyright. Unauthorised reproduction infringes Crown copyright and may lead to prosecution or civil proceedings.
Cumberland Council
Licence No: AC0000861732 2026

Cumberland Council

IU13

IW13

Status: PROPOSED

Map Tile Reference: Tile Ref: IV13

Sheet Revision Number: 0

Sheet Active From:

CUMBERLAND COUNCIL (VARIOUS ROADS, WORKINGTON AND SURROUNDING AREA) (WAITING, LOADING AND PARKING PLACES) (ON-STREET RESTRICTIONS) ORDER 20><



NOTE: SEE STATIC MAP SCHEDULE LEGEND FOR RESTRICTIONS DISPLAYED

SCALE - 1 : 1250 at A3 size

N

This map is reproduced from Ordnance Survey material with the permission of Ordnance Survey on behalf of the Controller of Her Majesty's Stationery Office © Crown Copyright. Unauthorised reproduction infringes Crown copyright and may lead to prosecution or civil proceedings.
Cumberland Council
Licence No: AC0000861732 2026

Cumberland Council

IW13
IX12


Status: PROPOSED

Map Tile Reference: Tile Ref: IW12

Sheet Revision Number: 0

Sheet Active From:

CUMBERLAND COUNCIL (VARIOUS ROADS, WORKINGTON AND SURROUNDING AREA) (WAITING, LOADING AND PARKING PLACES) (ON-STREET RESTRICTIONS) ORDER 20><

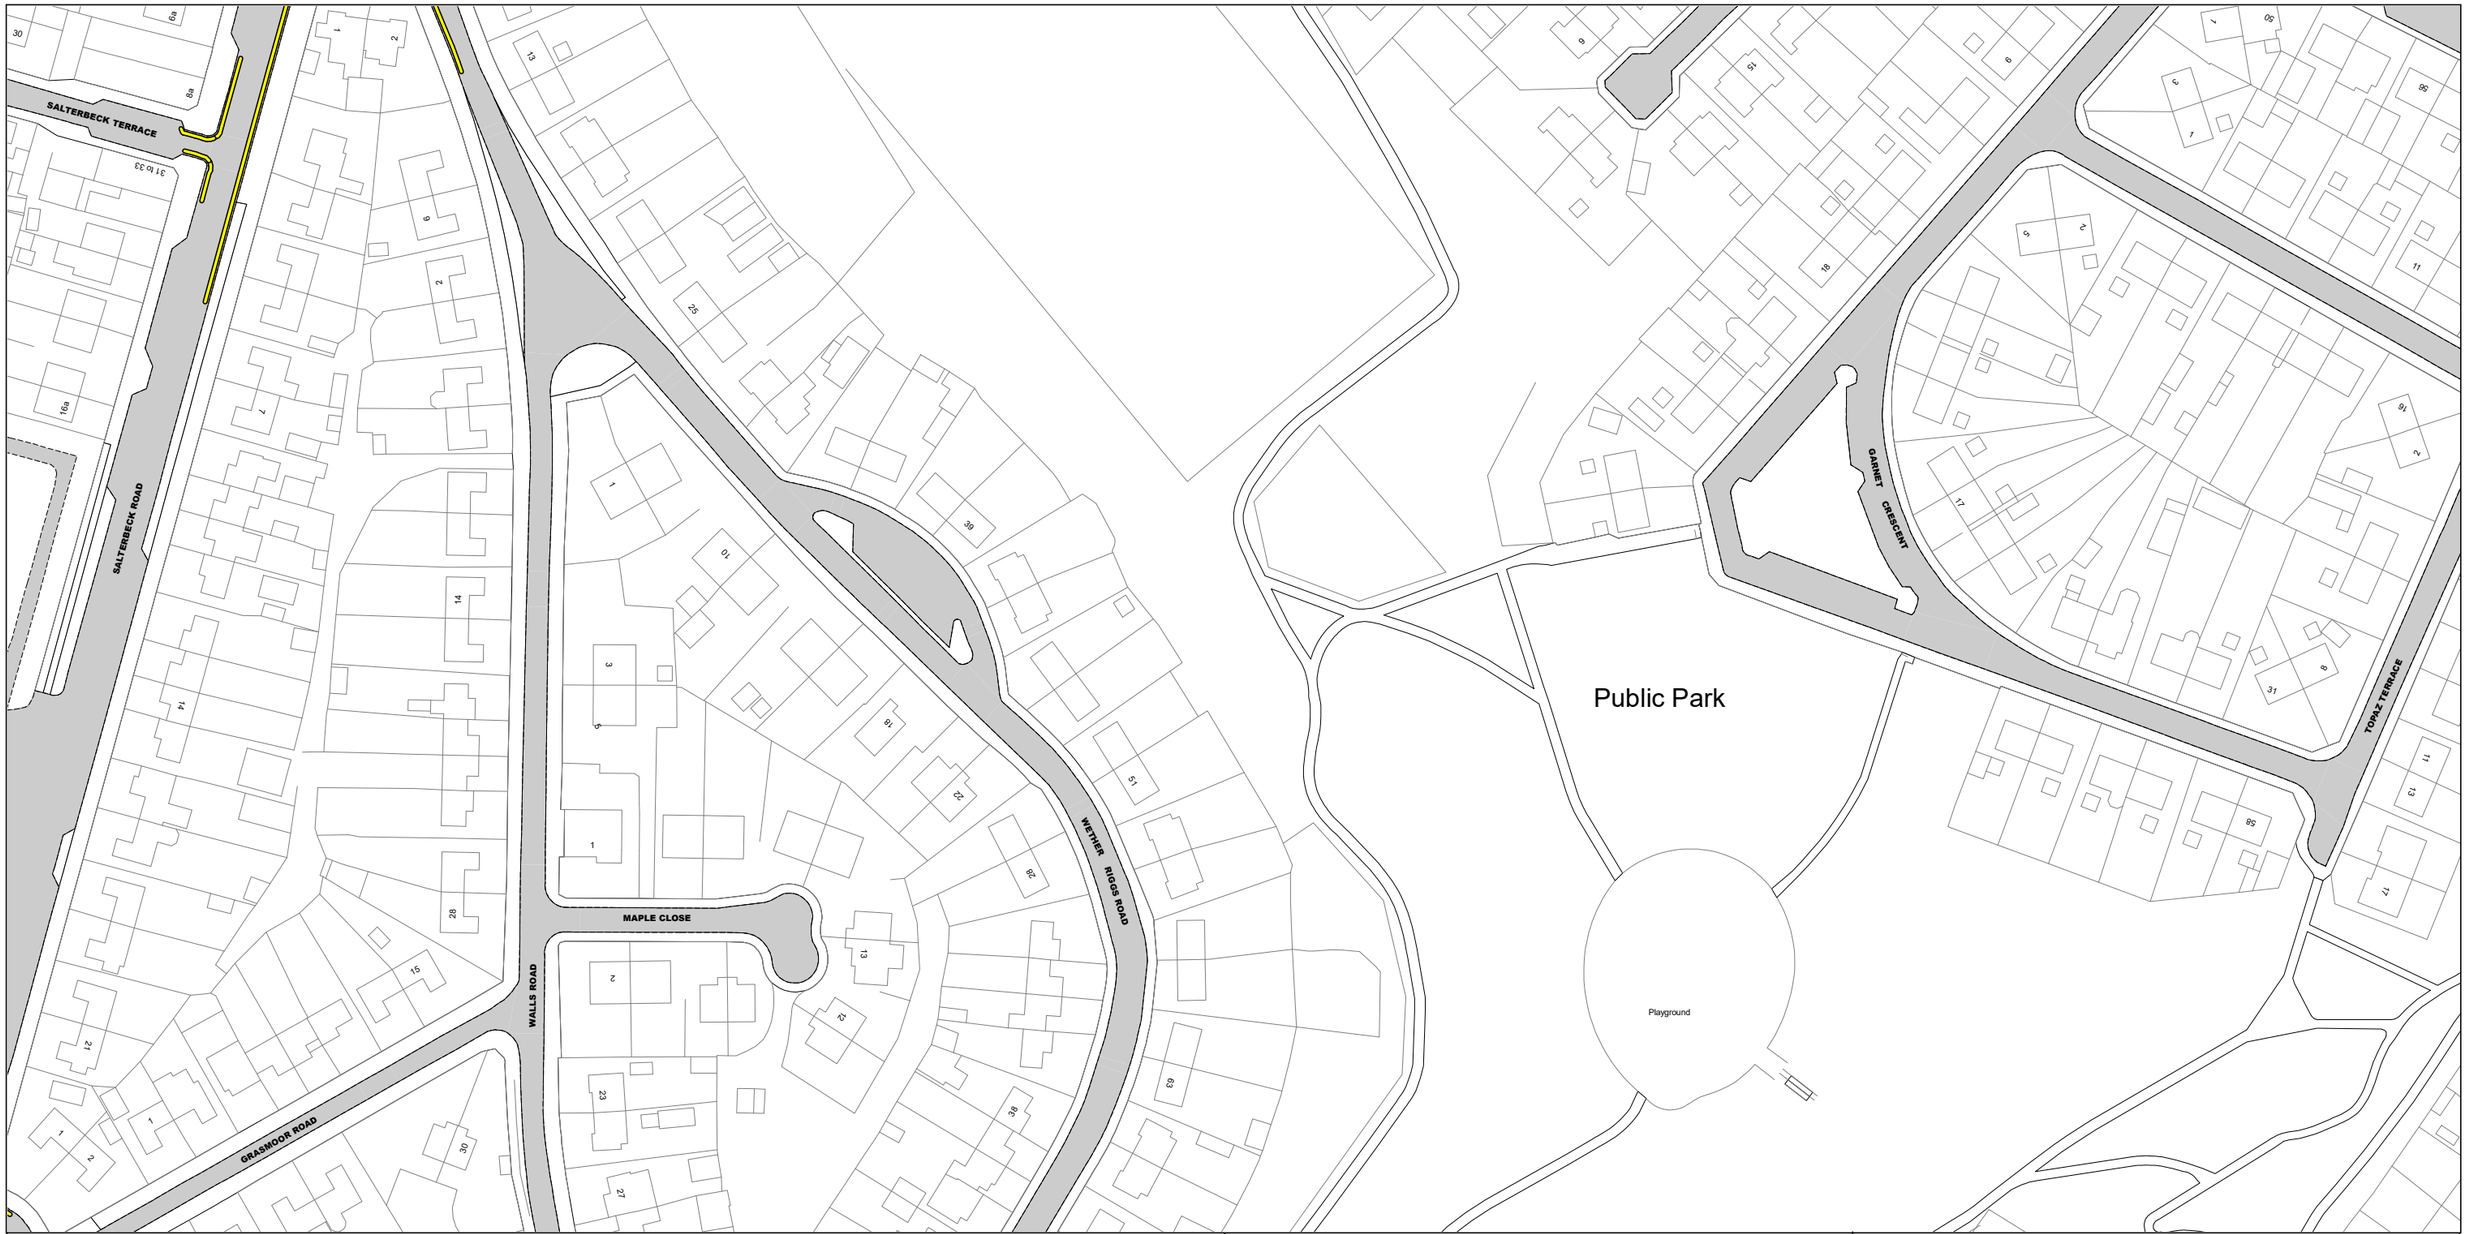

NOTE: SEE STATIC MAP SCHEDULE LEGEND FOR RESTRICTIONS DISPLAYED

SCALE - 1 : 1250 at A3 size

N

This map is reproduced from Ordnance Survey material with the permission of Ordnance Survey on behalf of the Controller of Her Majesty's Stationery Office © Crown Copyright. Unauthorised reproduction infringes Crown copyright and may lead to prosecution or civil proceedings.
Cumberland Council
Licence No: AC0000861732 2026

Cumberland Council

IV13

IW12

IX13


Status: PROPOSED

Map Tile Reference: Tile Ref: IW13

Sheet Revision Number: 0

Sheet Active From:

CUMBERLAND COUNCIL (VARIOUS ROADS, WORKINGTON AND SURROUNDING AREA) (WAITING, LOADING AND PARKING PLACES) (ON-STREET RESTRICTIONS) ORDER 20><

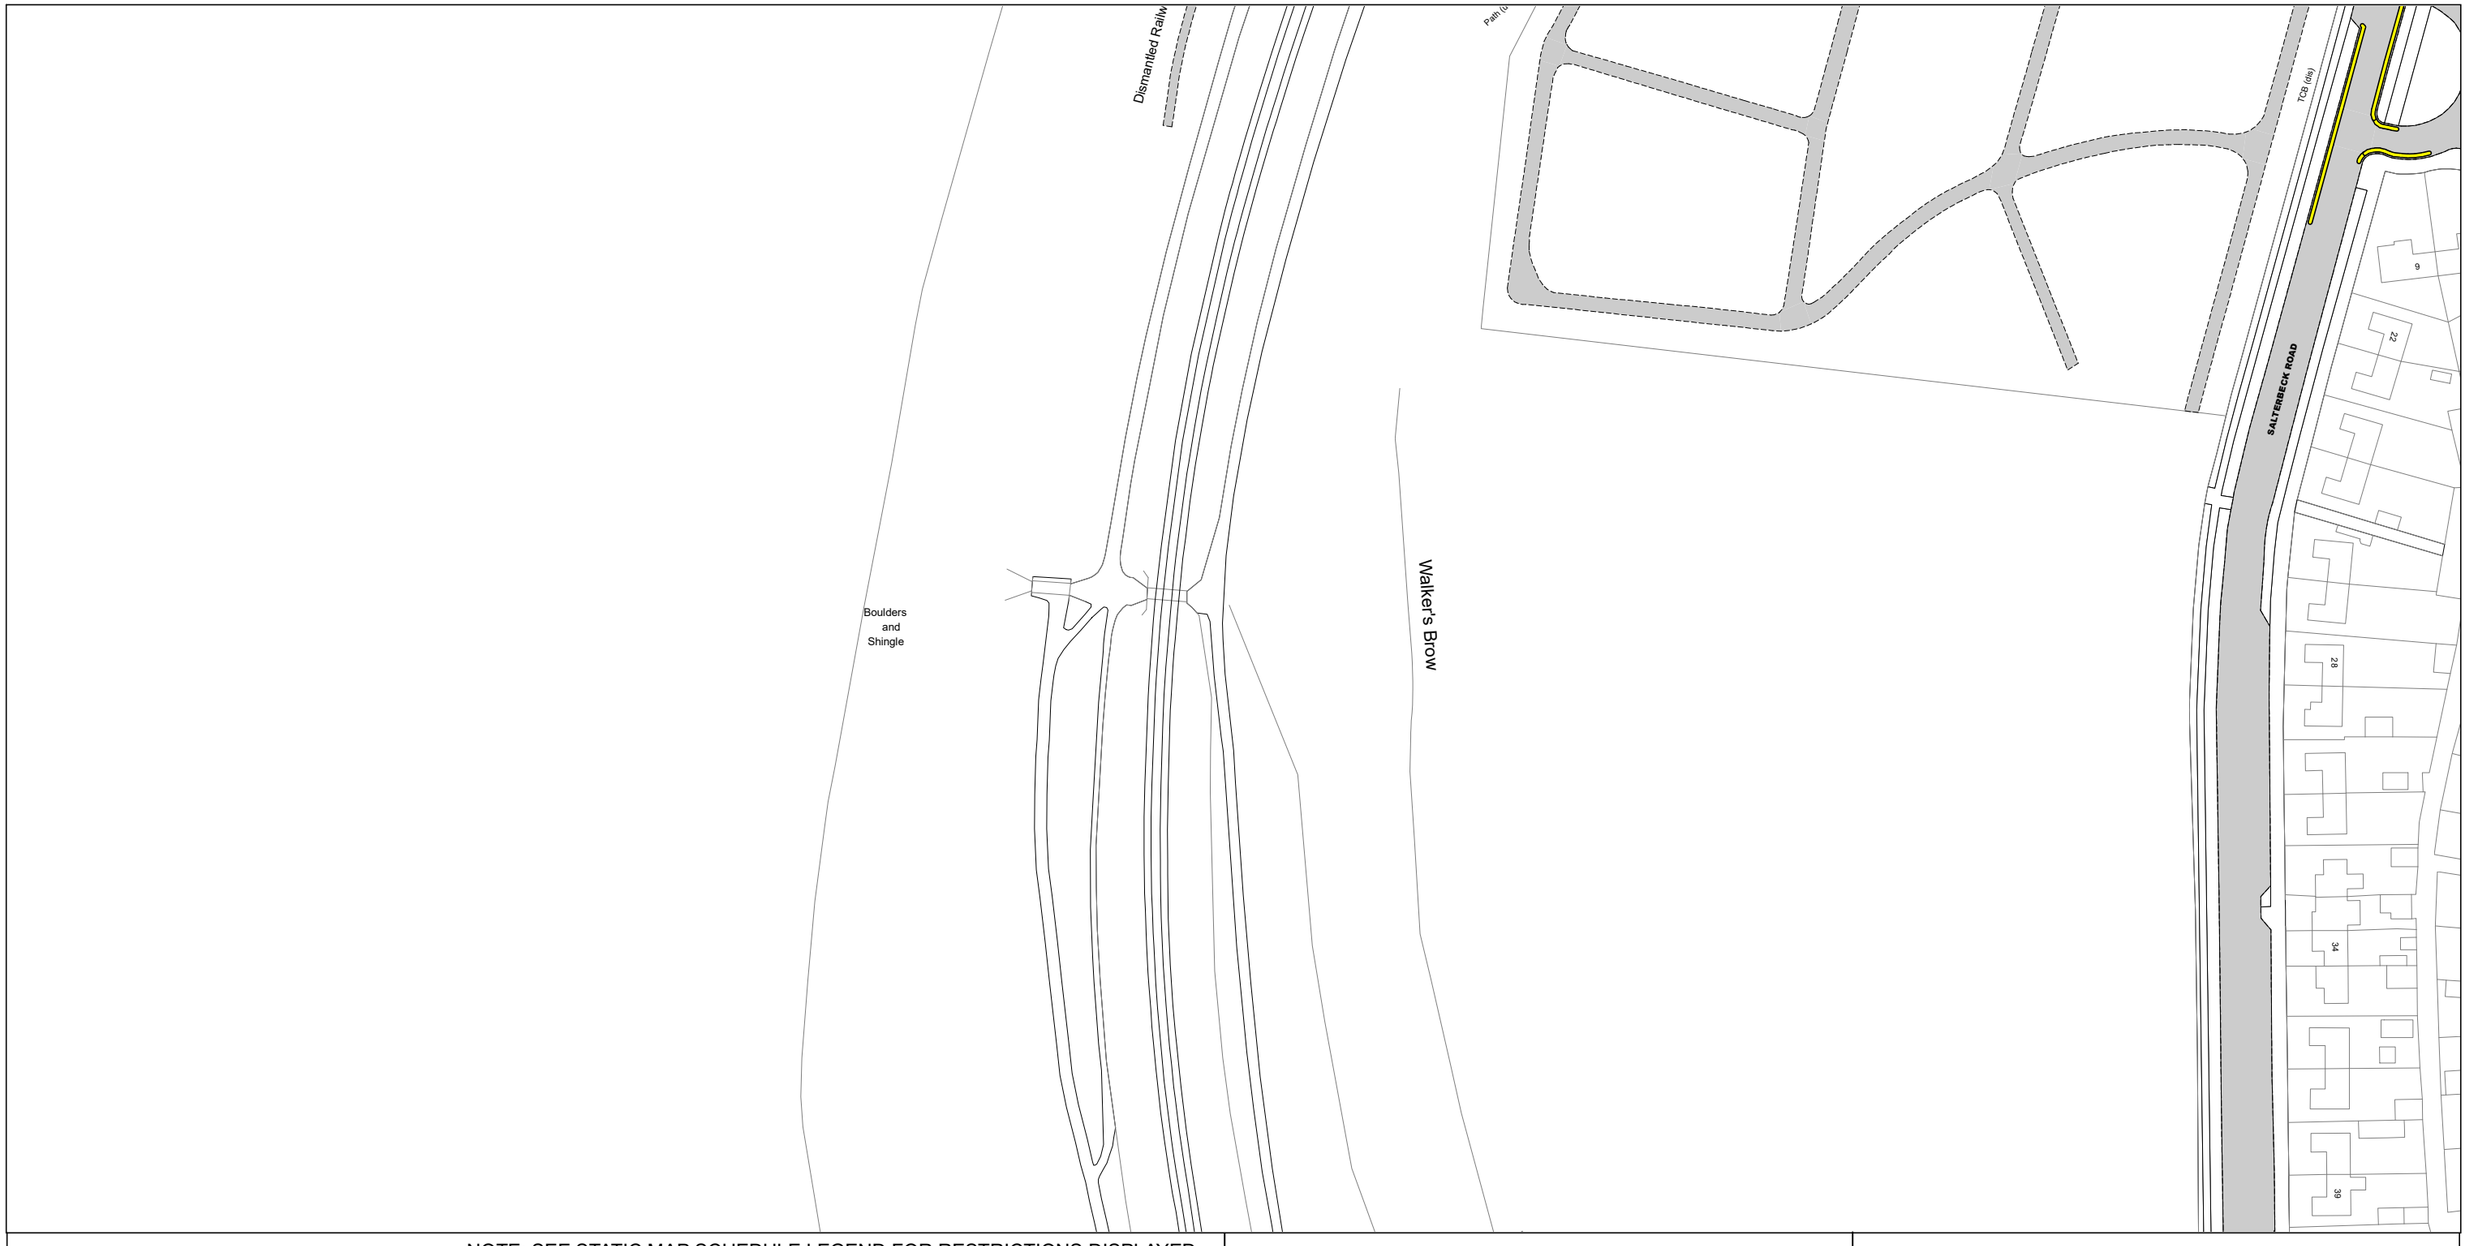

NOTE: SEE STATIC MAP SCHEDULE LEGEND FOR RESTRICTIONS DISPLAYED

SCALE - 1 : 1250 at A3 size

N

This map is reproduced from Ordnance Survey material with the permission of Ordnance Survey on behalf of the Controller of Her Majesty's Stationery Office © Crown Copyright. Unauthorised reproduction infringes Crown copyright and may lead to prosecution or civil proceedings.
Cumberland Council
Licence No: AC0000861732 2026

Cumberland Council

IW12

IX13

IY12

Status: PROPOSED

Map Tile Reference: Tile Ref: IX12

Sheet Revision Number: 0

Sheet Active From: