
CUMBERLAND COUNCIL (VARIOUS ROADS, WORKINGTON AND SURROUNDING AREA) (WAITING, LOADING AND PARKING PLACES) (ON-STREET RESTRICTIONS) ORDER 20><

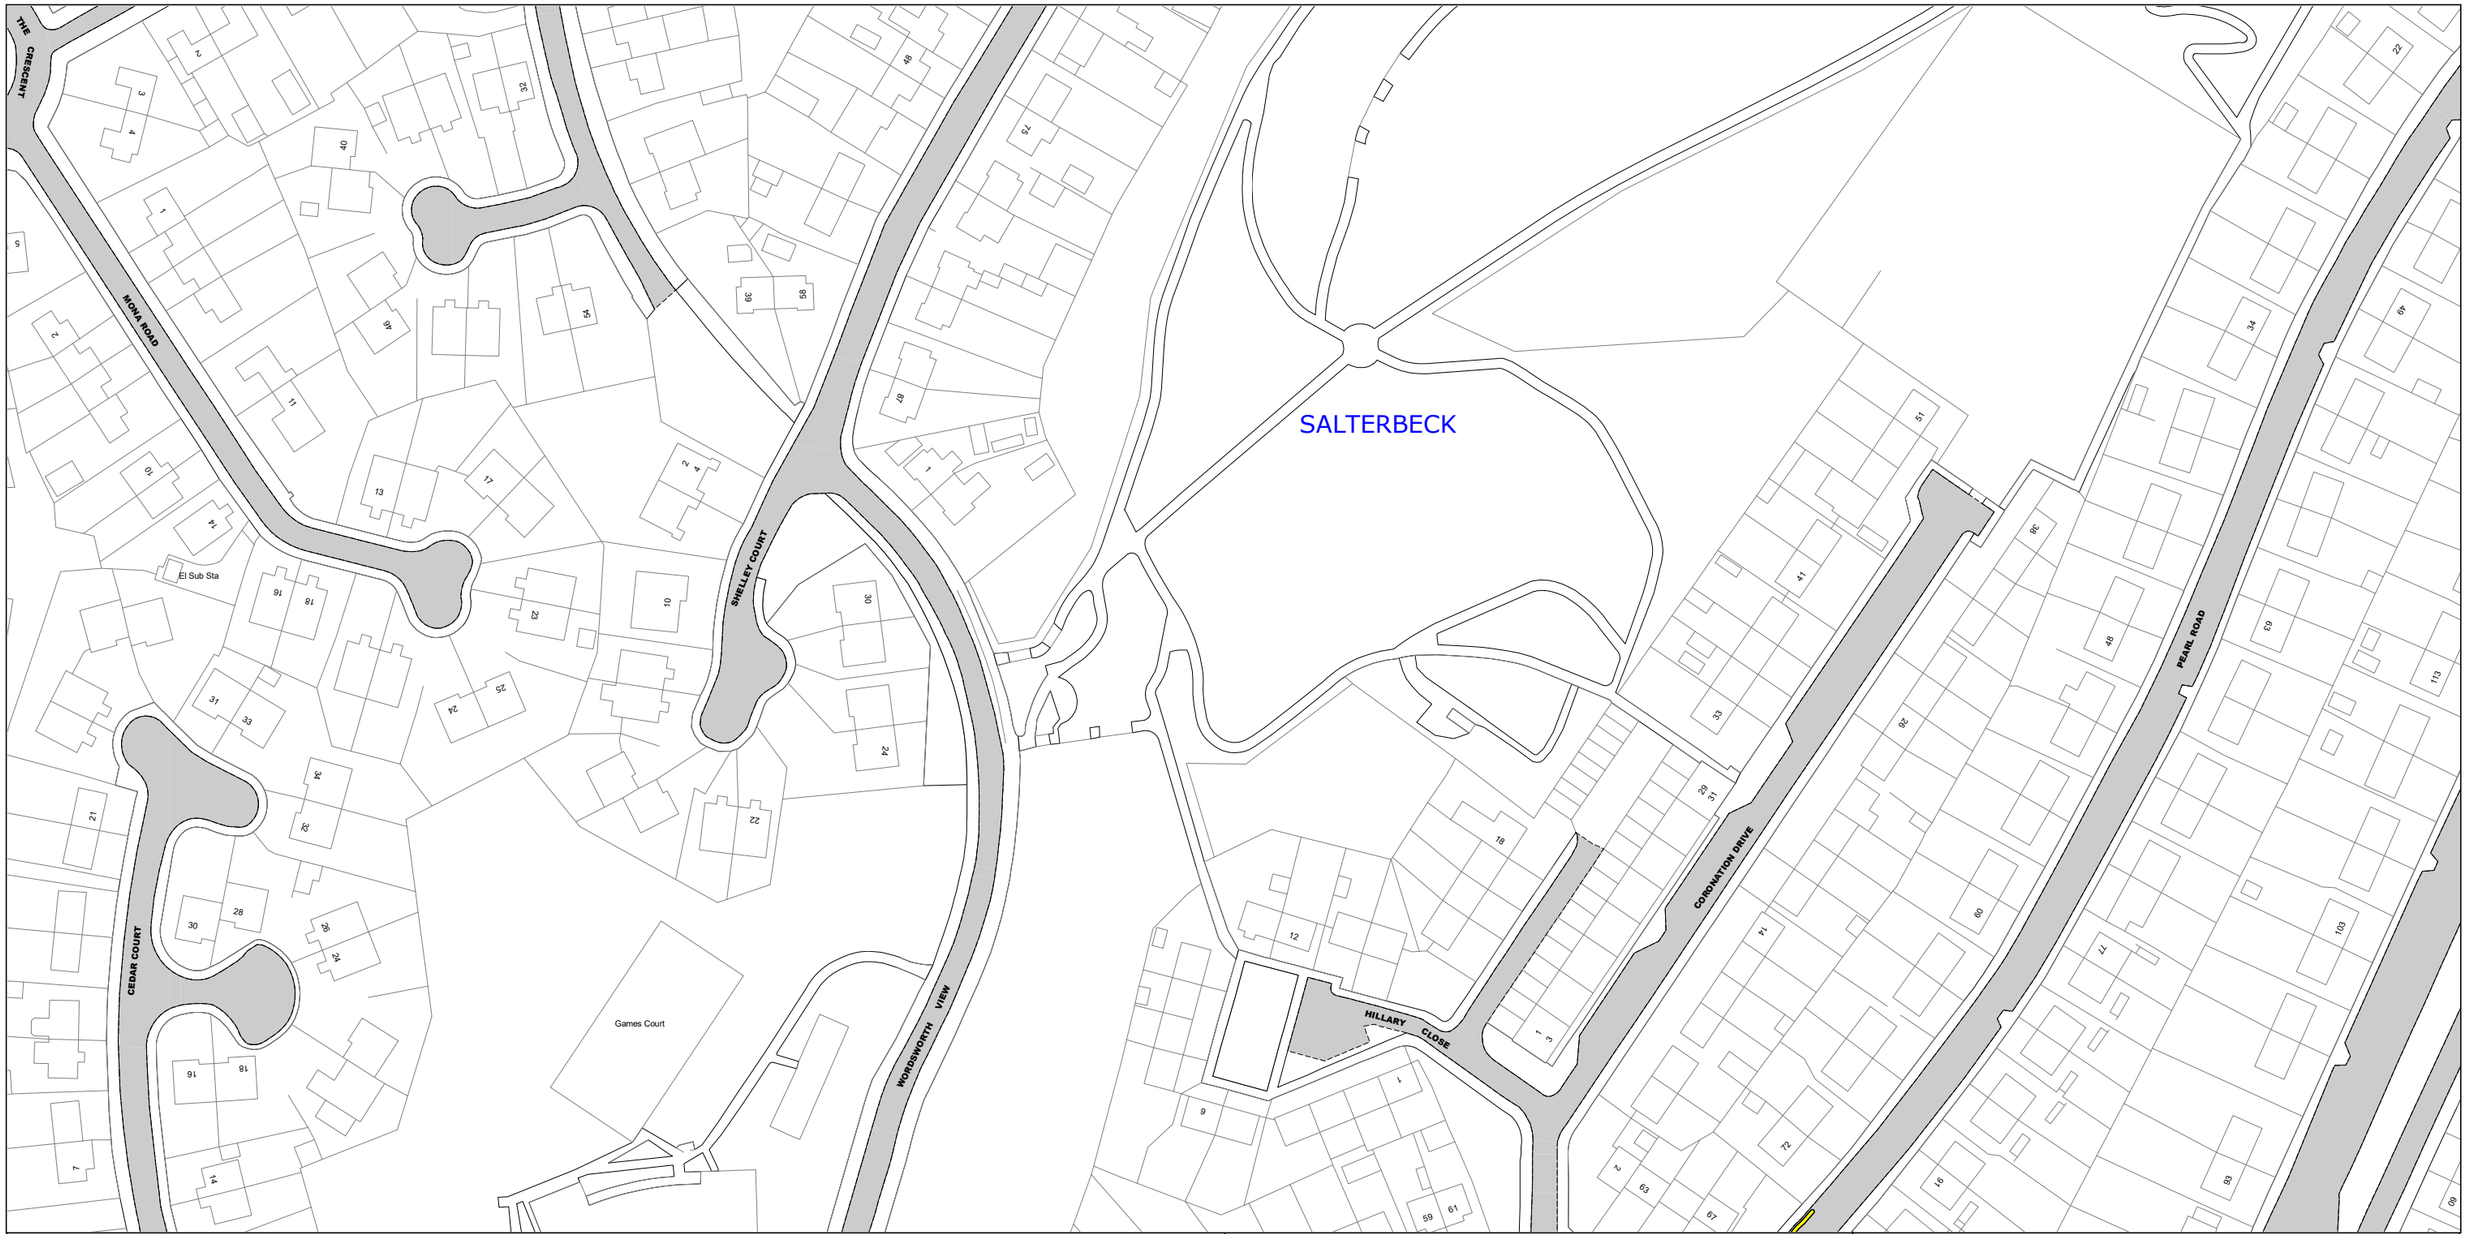

NOTE: SEE STATIC MAP SCHEDULE LEGEND FOR RESTRICTIONS DISPLAYED

SCALE - 1 : 1250 at A3 size

N

This map is reproduced from Ordnance Survey material with the permission of Ordnance Survey on behalf of the Controller of Her Majesty's Stationery Office © Crown Copyright. Unauthorised reproduction infringes Crown copyright and may lead to prosecution or civil proceedings.
Cumberland Council
Licence No: AC0000861732 2026

Cumberland Council

IW13

IX12

IY13

Status: PROPOSED

Map Tile Reference: Tile Ref: IX13

Sheet Revision Number: 0

Sheet Active From:

CUMBERLAND COUNCIL (VARIOUS ROADS, WORKINGTON AND SURROUNDING AREA) (WAITING, LOADING AND PARKING PLACES) (ON-STREET RESTRICTIONS) ORDER 20><



NOTE: SEE STATIC MAP SCHEDULE LEGEND FOR RESTRICTIONS DISPLAYED

SCALE - 1 : 1250 at A3 size

N

This map is reproduced from Ordnance Survey material with the permission of Ordnance Survey on behalf of the Controller of Her Majesty's Stationery Office © Crown Copyright. Unauthorised reproduction infringes Crown copyright and may lead to prosecution or civil proceedings.
Cumberland Council
Licence No: AC0000861732 2026

Cumberland Council

IX12

IY13

Status: PROPOSED

Map Tile Reference: Tile Ref: IY12

Sheet Revision Number: 0

Sheet Active From:

CUMBERLAND COUNCIL (VARIOUS ROADS, WORKINGTON AND SURROUNDING AREA) (WAITING, LOADING AND PARKING PLACES) (ON-STREET RESTRICTIONS) ORDER 20><



NOTE: SEE STATIC MAP SCHEDULE LEGEND FOR RESTRICTIONS DISPLAYED

SCALE - 1 : 1250 at A3 size

N

This map is reproduced from Ordnance Survey material with the permission of Ordnance Survey on behalf of the Controller of Her Majesty's Stationery Office © Crown Copyright. Unauthorised reproduction infringes Crown copyright and may lead to prosecution or civil proceedings.
Cumberland Council
Licence No: AC0000861732 2026

Cumberland Council

IX13

IY12

IZ13


Status: PROPOSED

Map Tile Reference: Tile Ref: IY13

Sheet Revision Number: 0

Sheet Active From:

CUMBERLAND COUNCIL (VARIOUS ROADS, WORKINGTON AND SURROUNDING AREA) (WAITING, LOADING AND PARKING PLACES) (ON-STREET RESTRICTIONS) ORDER 20><

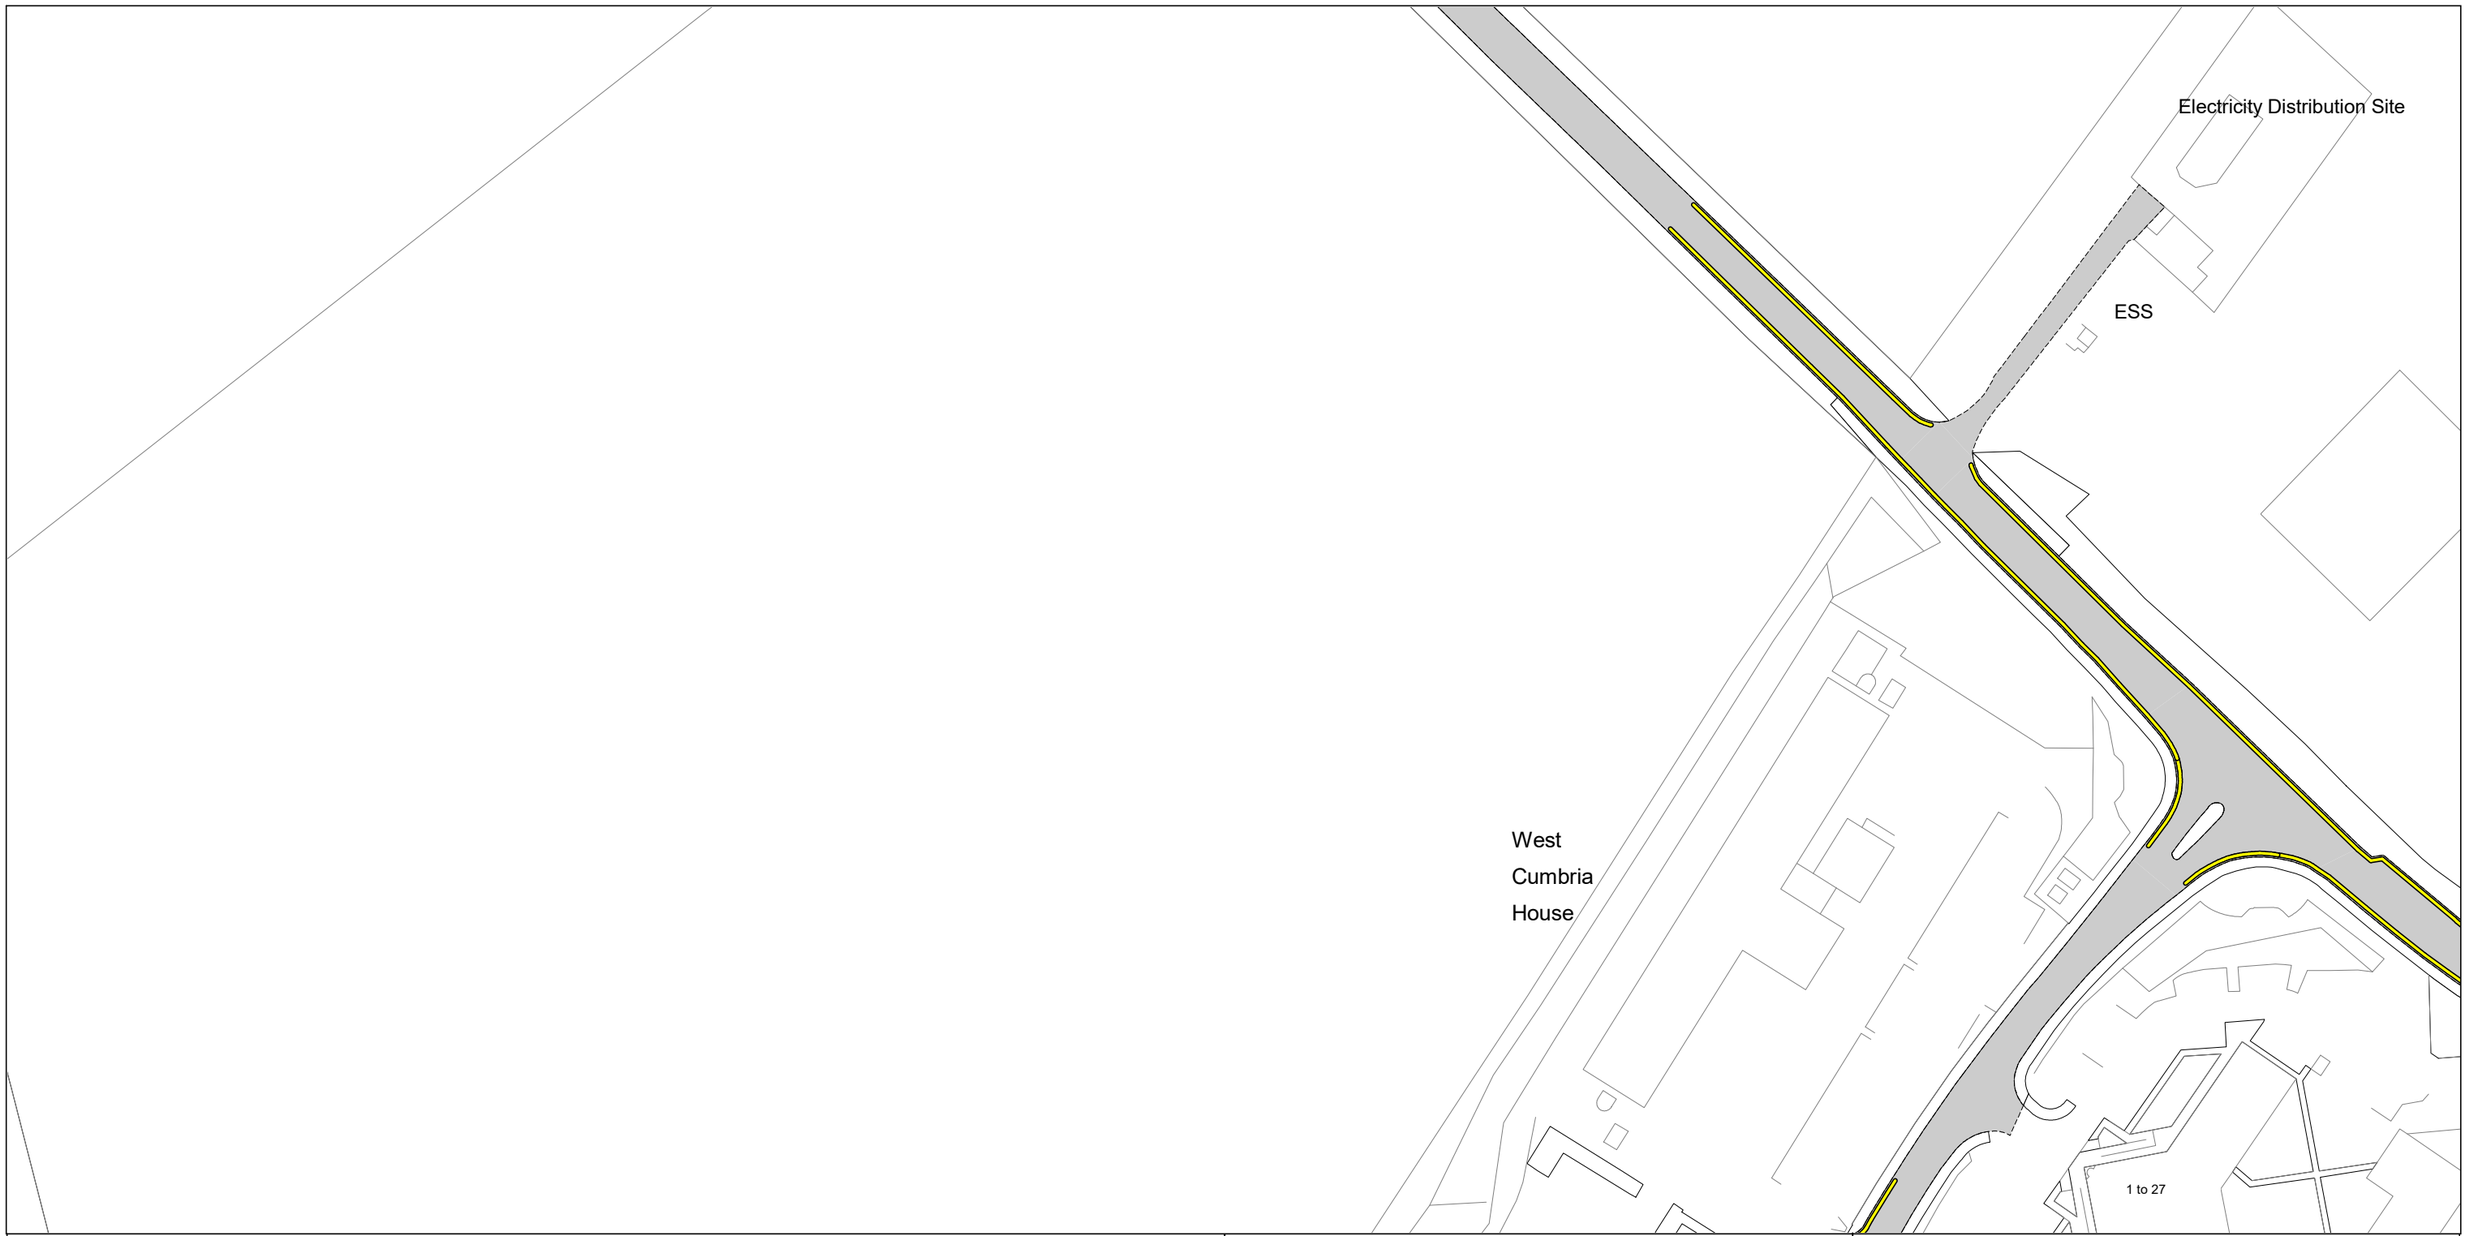

NOTE: SEE STATIC MAP SCHEDULE LEGEND FOR RESTRICTIONS DISPLAYED

SCALE - 1 : 1250 at A3 size

N

This map is reproduced from Ordnance Survey material with the permission of Ordnance Survey on behalf of the Controller of Her Majesty's Stationery Office © Crown Copyright. Unauthorised reproduction infringes Crown copyright and may lead to prosecution or civil proceedings.
Cumberland Council
Licence No: AC0000861732 2026

Cumberland Council

IY17 IY19 IZ18


Status: PROPOSED

Map Tile Reference: Tile Ref: IY18

Sheet Revision Number: 0

Sheet Active From:

CUMBERLAND COUNCIL (VARIOUS ROADS, WORKINGTON AND SURROUNDING AREA) (WAITING, LOADING AND PARKING PLACES) (ON-STREET RESTRICTIONS) ORDER 20><

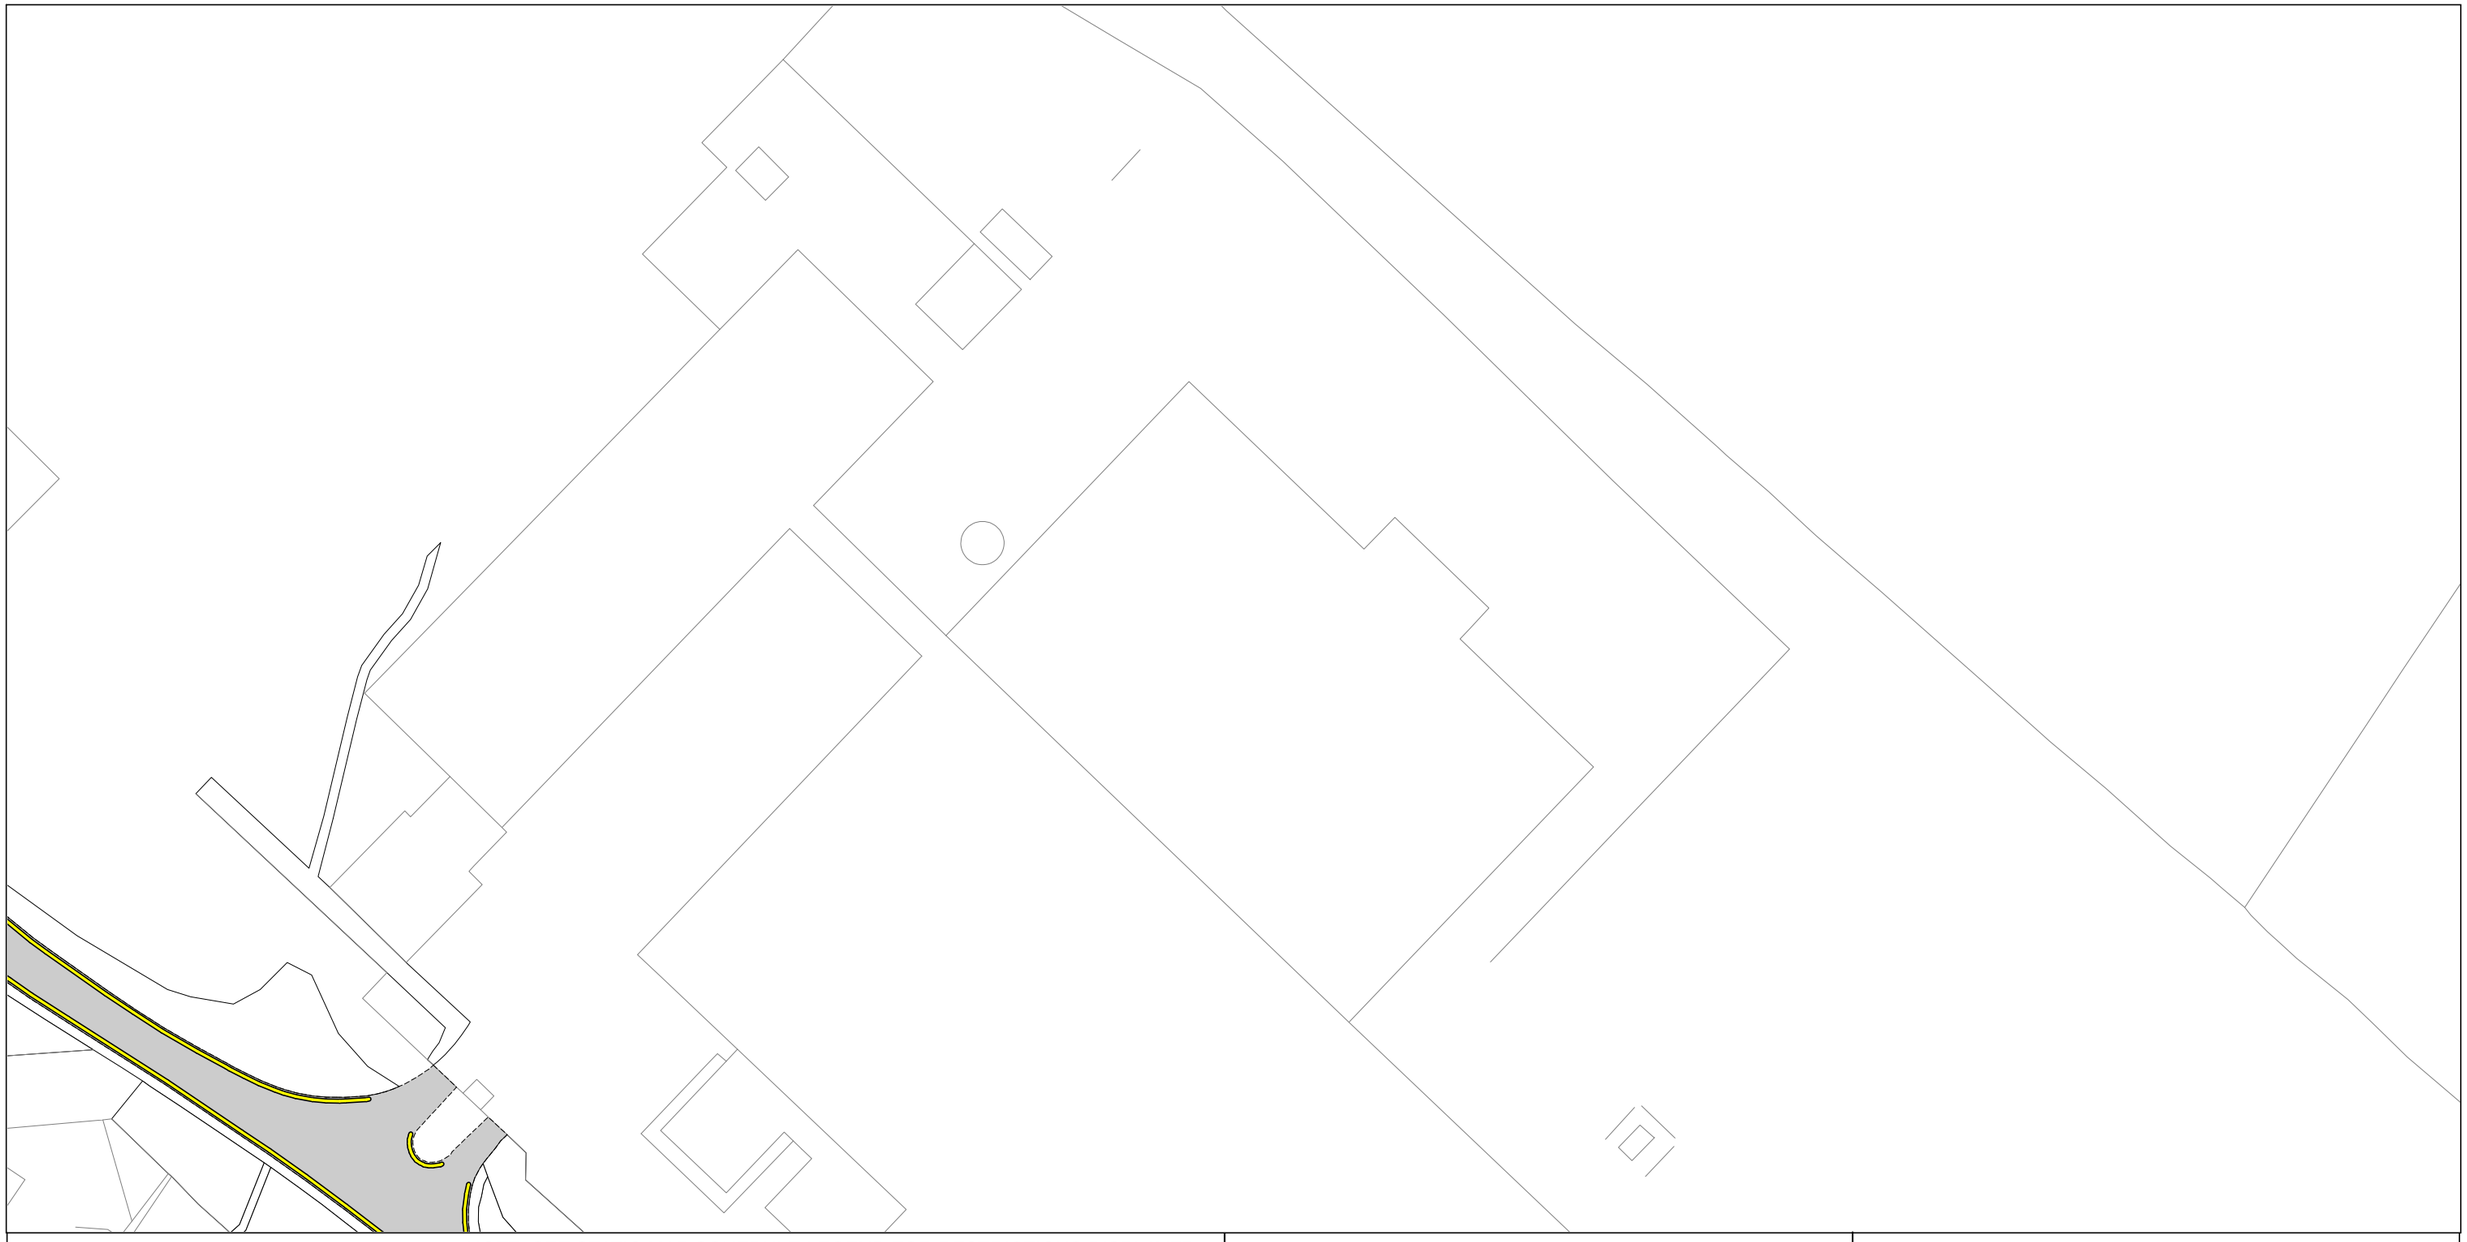

NOTE: SEE STATIC MAP SCHEDULE LEGEND FOR RESTRICTIONS DISPLAYED

SCALE - 1 : 1250 at A3 size

N

This map is reproduced from Ordnance Survey material with the permission of Ordnance Survey on behalf of the Controller of Her Majesty's Stationery Office © Crown Copyright. Unauthorised reproduction infringes Crown copyright and may lead to prosecution or civil proceedings.
Cumberland Council
Licence No: AC0000861732 2026

Cumberland Council

IY18 IY20 IZ19


Status: PROPOSED

Map Tile Reference: Tile Ref: IY19

Sheet Revision Number: 0

Sheet Active From:

CUMBERLAND COUNCIL (VARIOUS ROADS, WORKINGTON AND SURROUNDING AREA) (WAITING, LOADING AND PARKING PLACES) (ON-STREET RESTRICTIONS) ORDER 20><

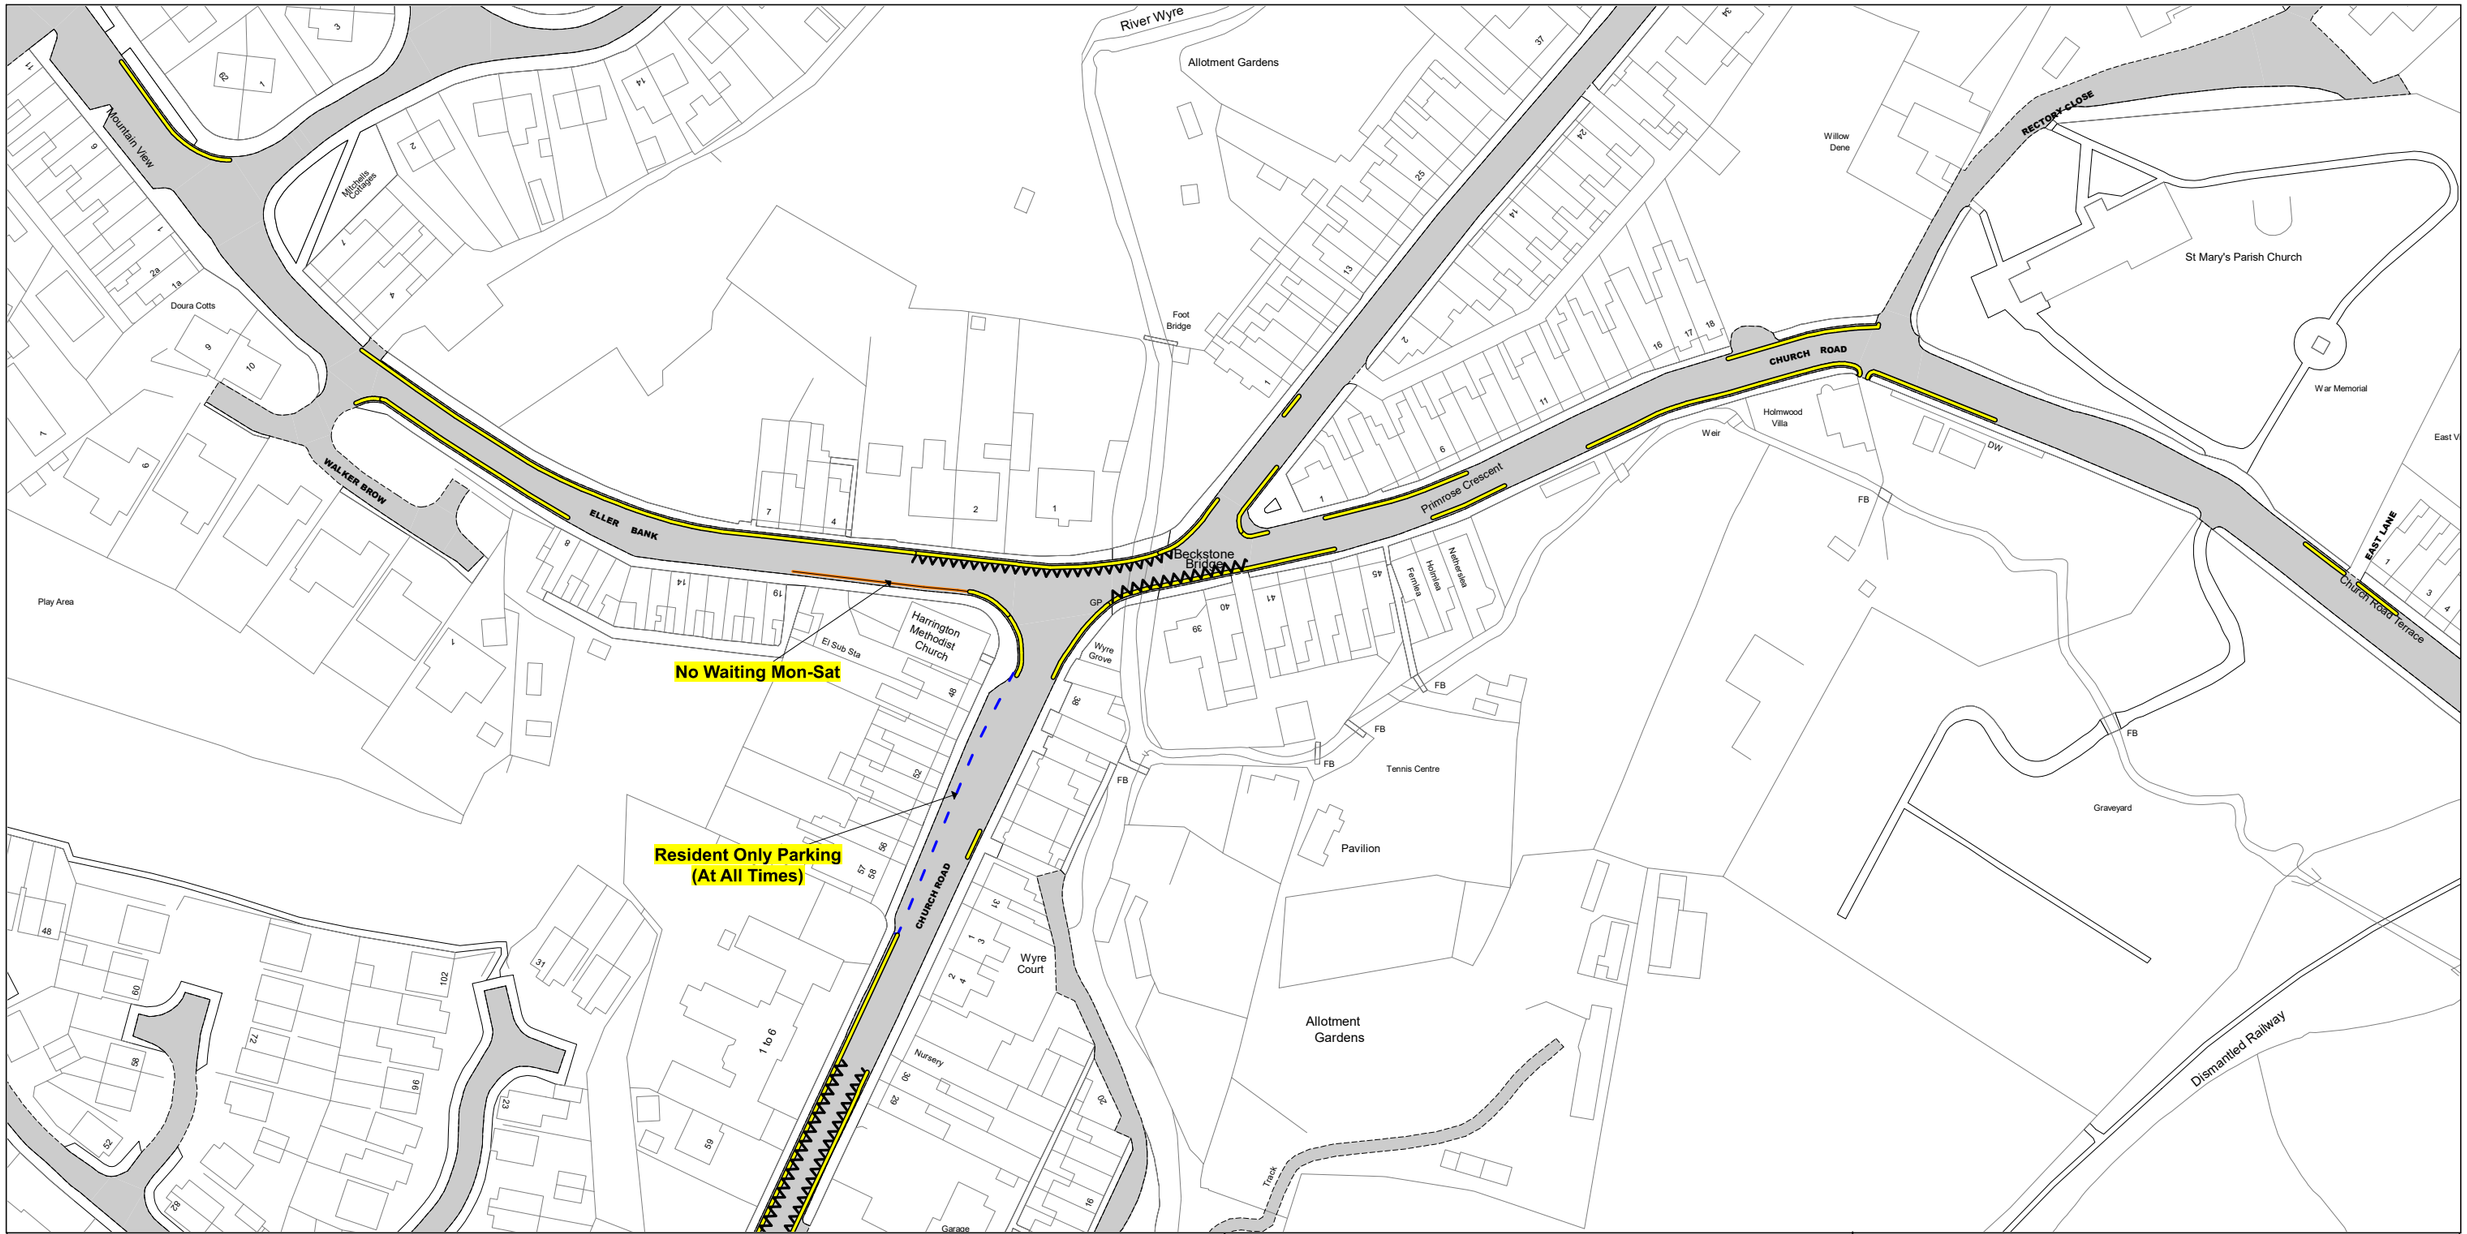

NOTE: SEE STATIC MAP SCHEDULE LEGEND FOR RESTRICTIONS DISPLAYED

SCALE - 1 : 1250 at A3 size

N

This map is reproduced from Ordnance Survey material with the permission of Ordnance Survey on behalf of the Controller of Her Majesty's Stationery Office © Crown Copyright. Unauthorised reproduction infringes Crown copyright and may lead to prosecution or civil proceedings.
Cumberland Council
Licence No: AC0000861732 2026

Cumberland Council

IY13

IZ14

JA13

Status: PROPOSED

Map Tile Reference: Tile Ref: IZ13

Sheet Revision Number: 0

Sheet Active From:

CUMBERLAND COUNCIL (VARIOUS ROADS, WORKINGTON AND SURROUNDING AREA) (WAITING, LOADING AND PARKING PLACES) (ON-STREET RESTRICTIONS) ORDER 20><



NOTE: SEE STATIC MAP SCHEDULE LEGEND FOR RESTRICTIONS DISPLAYED

SCALE - 1 : 1250 at A3 size

N

This map is reproduced from Ordnance Survey material with the permission of Ordnance Survey on behalf of the Controller of Her Majesty's Stationery Office © Crown Copyright. Unauthorised reproduction infringes Crown copyright and may lead to prosecution or civil proceedings.
Cumberland Council
Licence No: AC0000861732 2026

Cumberland Council

IZ13 IZ15 JA14


Status: PROPOSED

Map Tile Reference: Tile Ref: IZ14

Sheet Revision Number: 0

Sheet Active From:

CUMBERLAND COUNCIL (VARIOUS ROADS, WORKINGTON AND SURROUNDING AREA) (WAITING, LOADING AND PARKING PLACES) (ON-STREET RESTRICTIONS) ORDER 20><

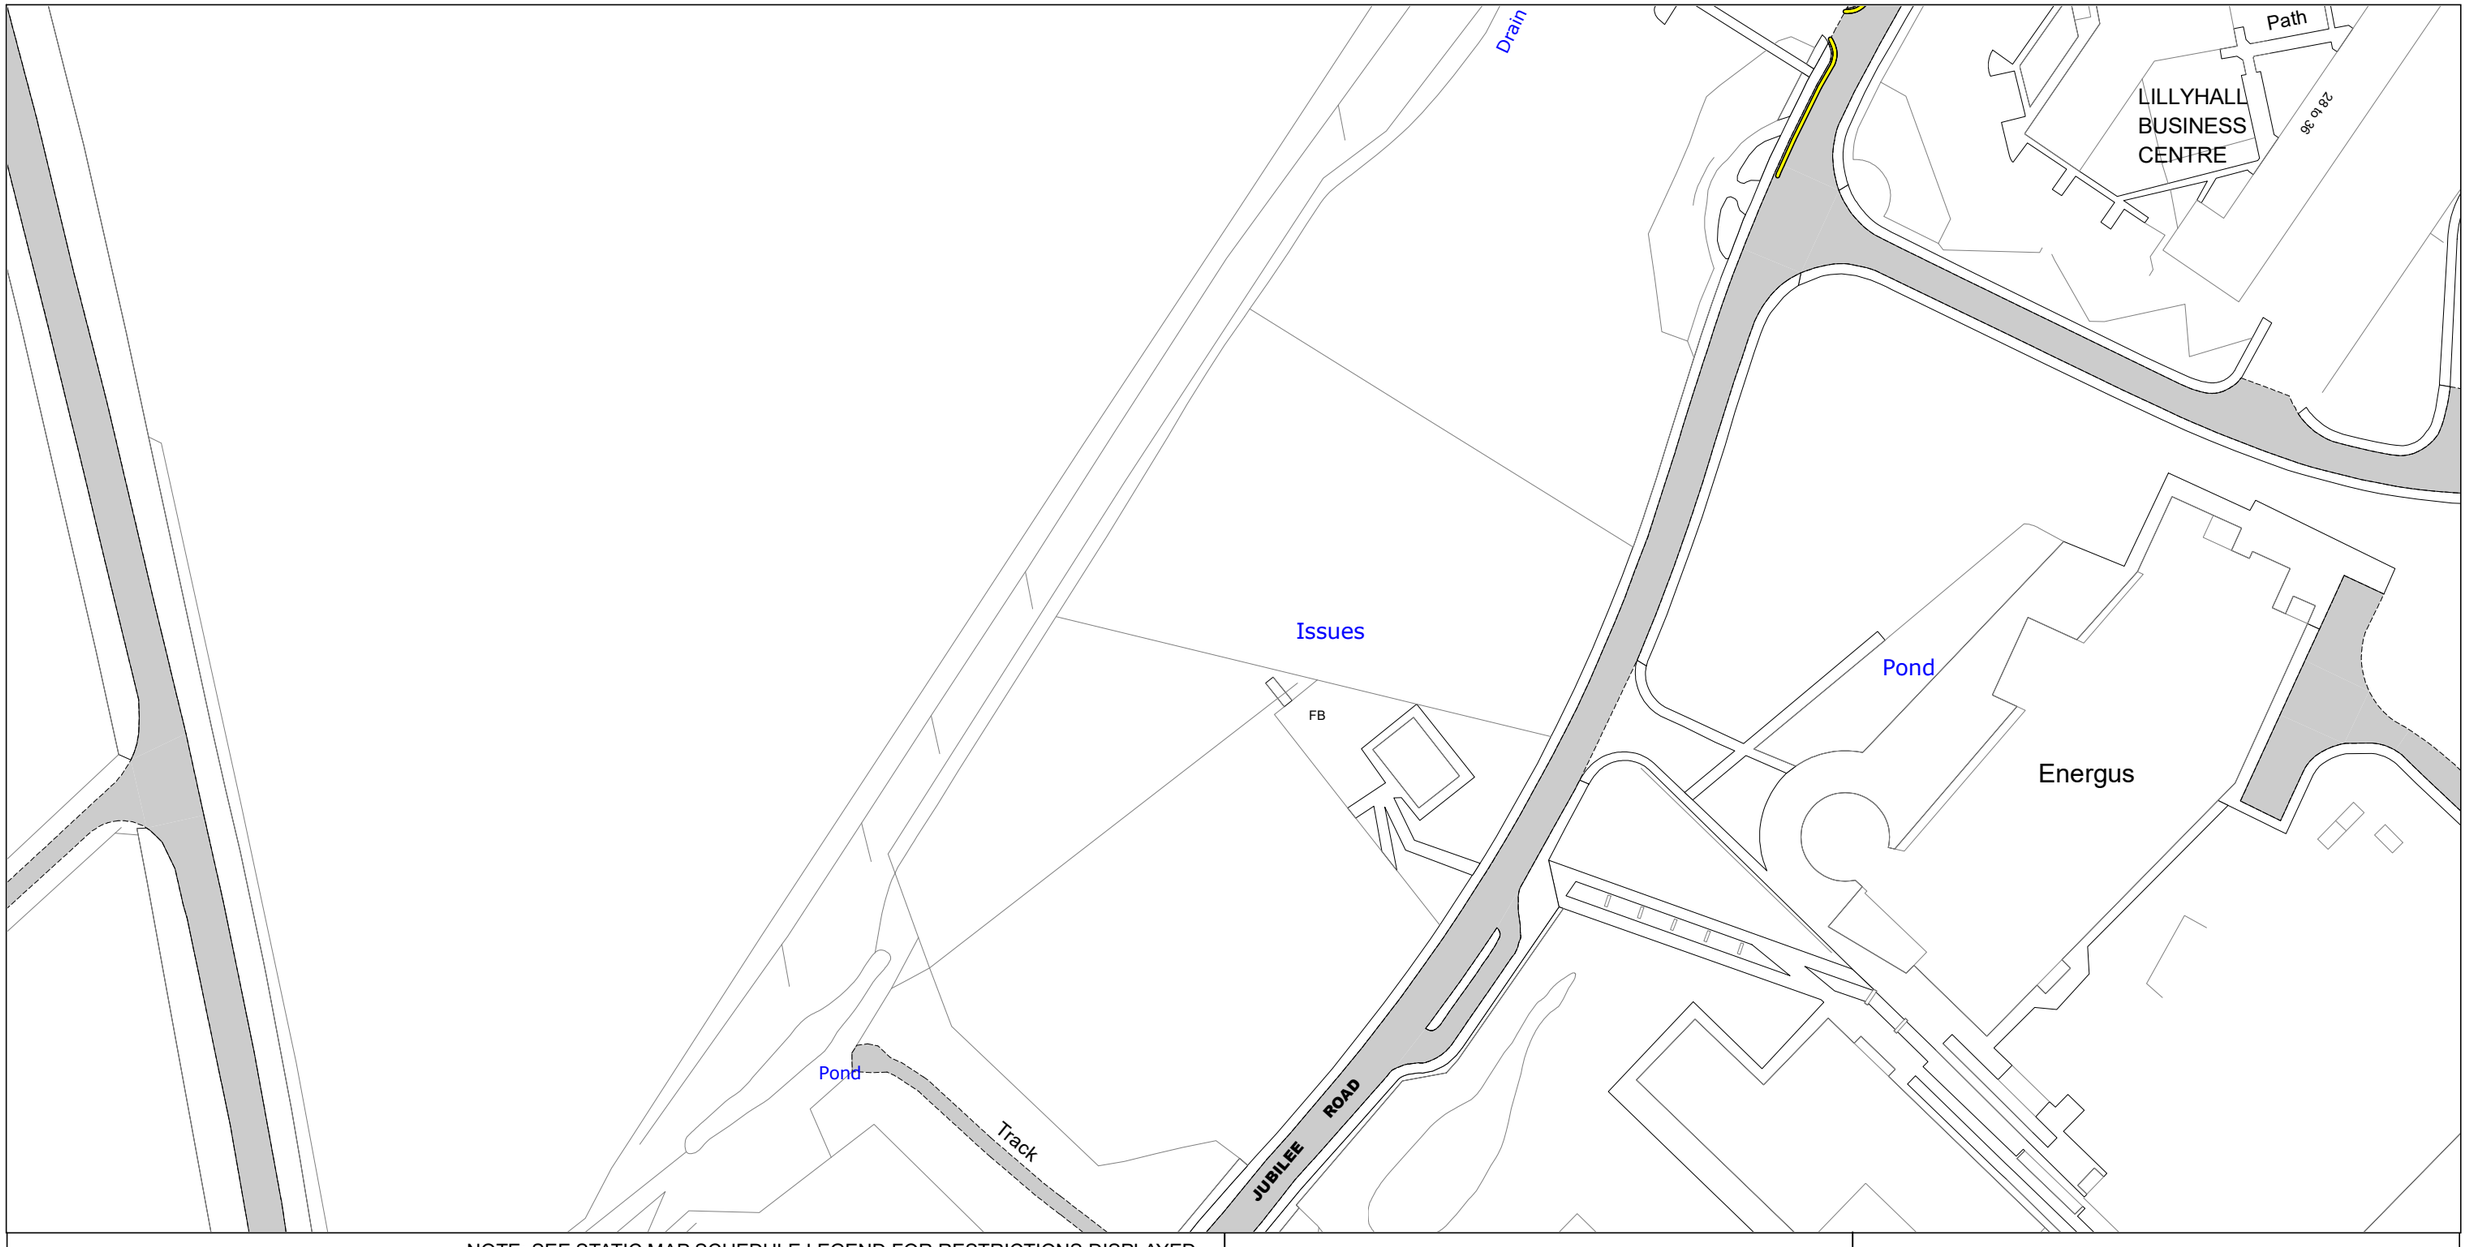

NOTE: SEE STATIC MAP SCHEDULE LEGEND FOR RESTRICTIONS DISPLAYED

SCALE - 1 : 1250 at A3 size

N

This map is reproduced from Ordnance Survey material with the permission of Ordnance Survey on behalf of the Controller of Her Majesty's Stationery Office © Crown Copyright. Unauthorised reproduction infringes Crown copyright and may lead to prosecution or civil proceedings.
Cumberland Council
Licence No: AC0000861732 2026

Cumberland Council

IY18

IZ19

JA18


Status: PROPOSED

Map Tile Reference: Tile Ref: IZ18

Sheet Revision Number: 0

Sheet Active From:

CUMBERLAND COUNCIL (VARIOUS ROADS, WORKINGTON AND SURROUNDING AREA) (WAITING, LOADING AND PARKING PLACES) (ON-STREET RESTRICTIONS) ORDER 20><

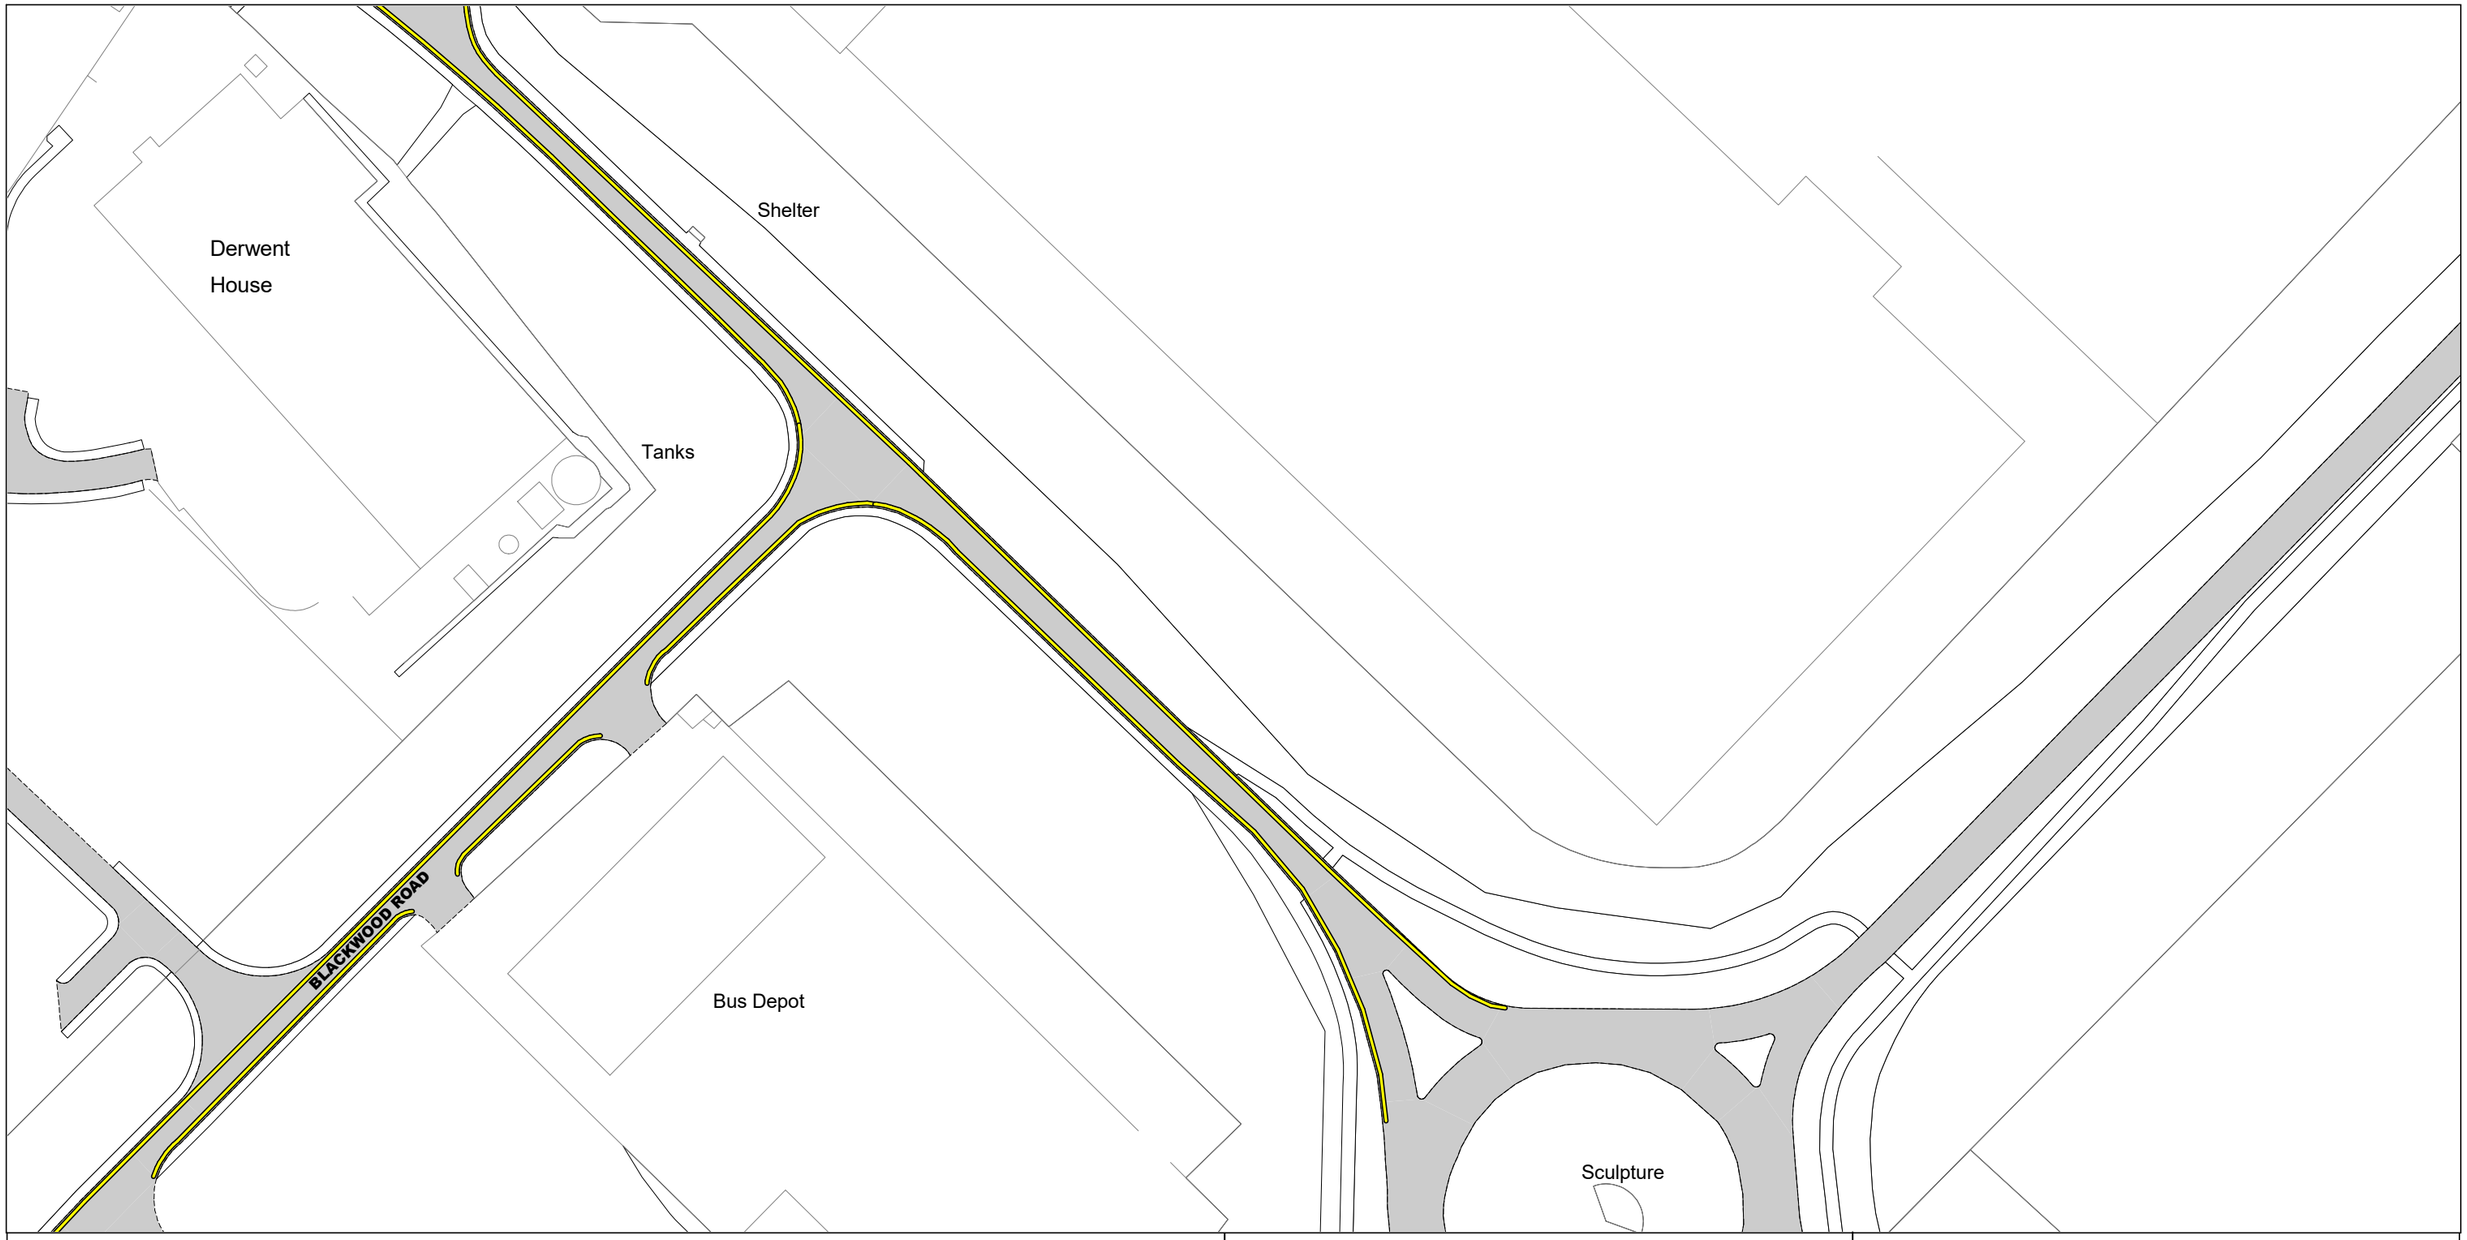

NOTE: SEE STATIC MAP SCHEDULE LEGEND FOR RESTRICTIONS DISPLAYED

SCALE - 1 : 1250 at A3 size

N

This map is reproduced from Ordnance Survey material with the permission of Ordnance Survey on behalf of the Controller of Her Majesty's Stationery Office © Crown Copyright. Unauthorised reproduction infringes Crown copyright and may lead to prosecution or civil proceedings.
Cumberland Council
Licence No: AC0000861732 2026

Cumberland Council

IY19

IZ18 IZ20

JA19


Status: PROPOSED

Map Tile Reference: Tile Ref: IZ19

Sheet Revision Number: 0

Sheet Active From:

CUMBERLAND COUNCIL (VARIOUS ROADS, WORKINGTON AND SURROUNDING AREA) (WAITING, LOADING AND PARKING PLACES) (ON-STREET RESTRICTIONS) ORDER 20><

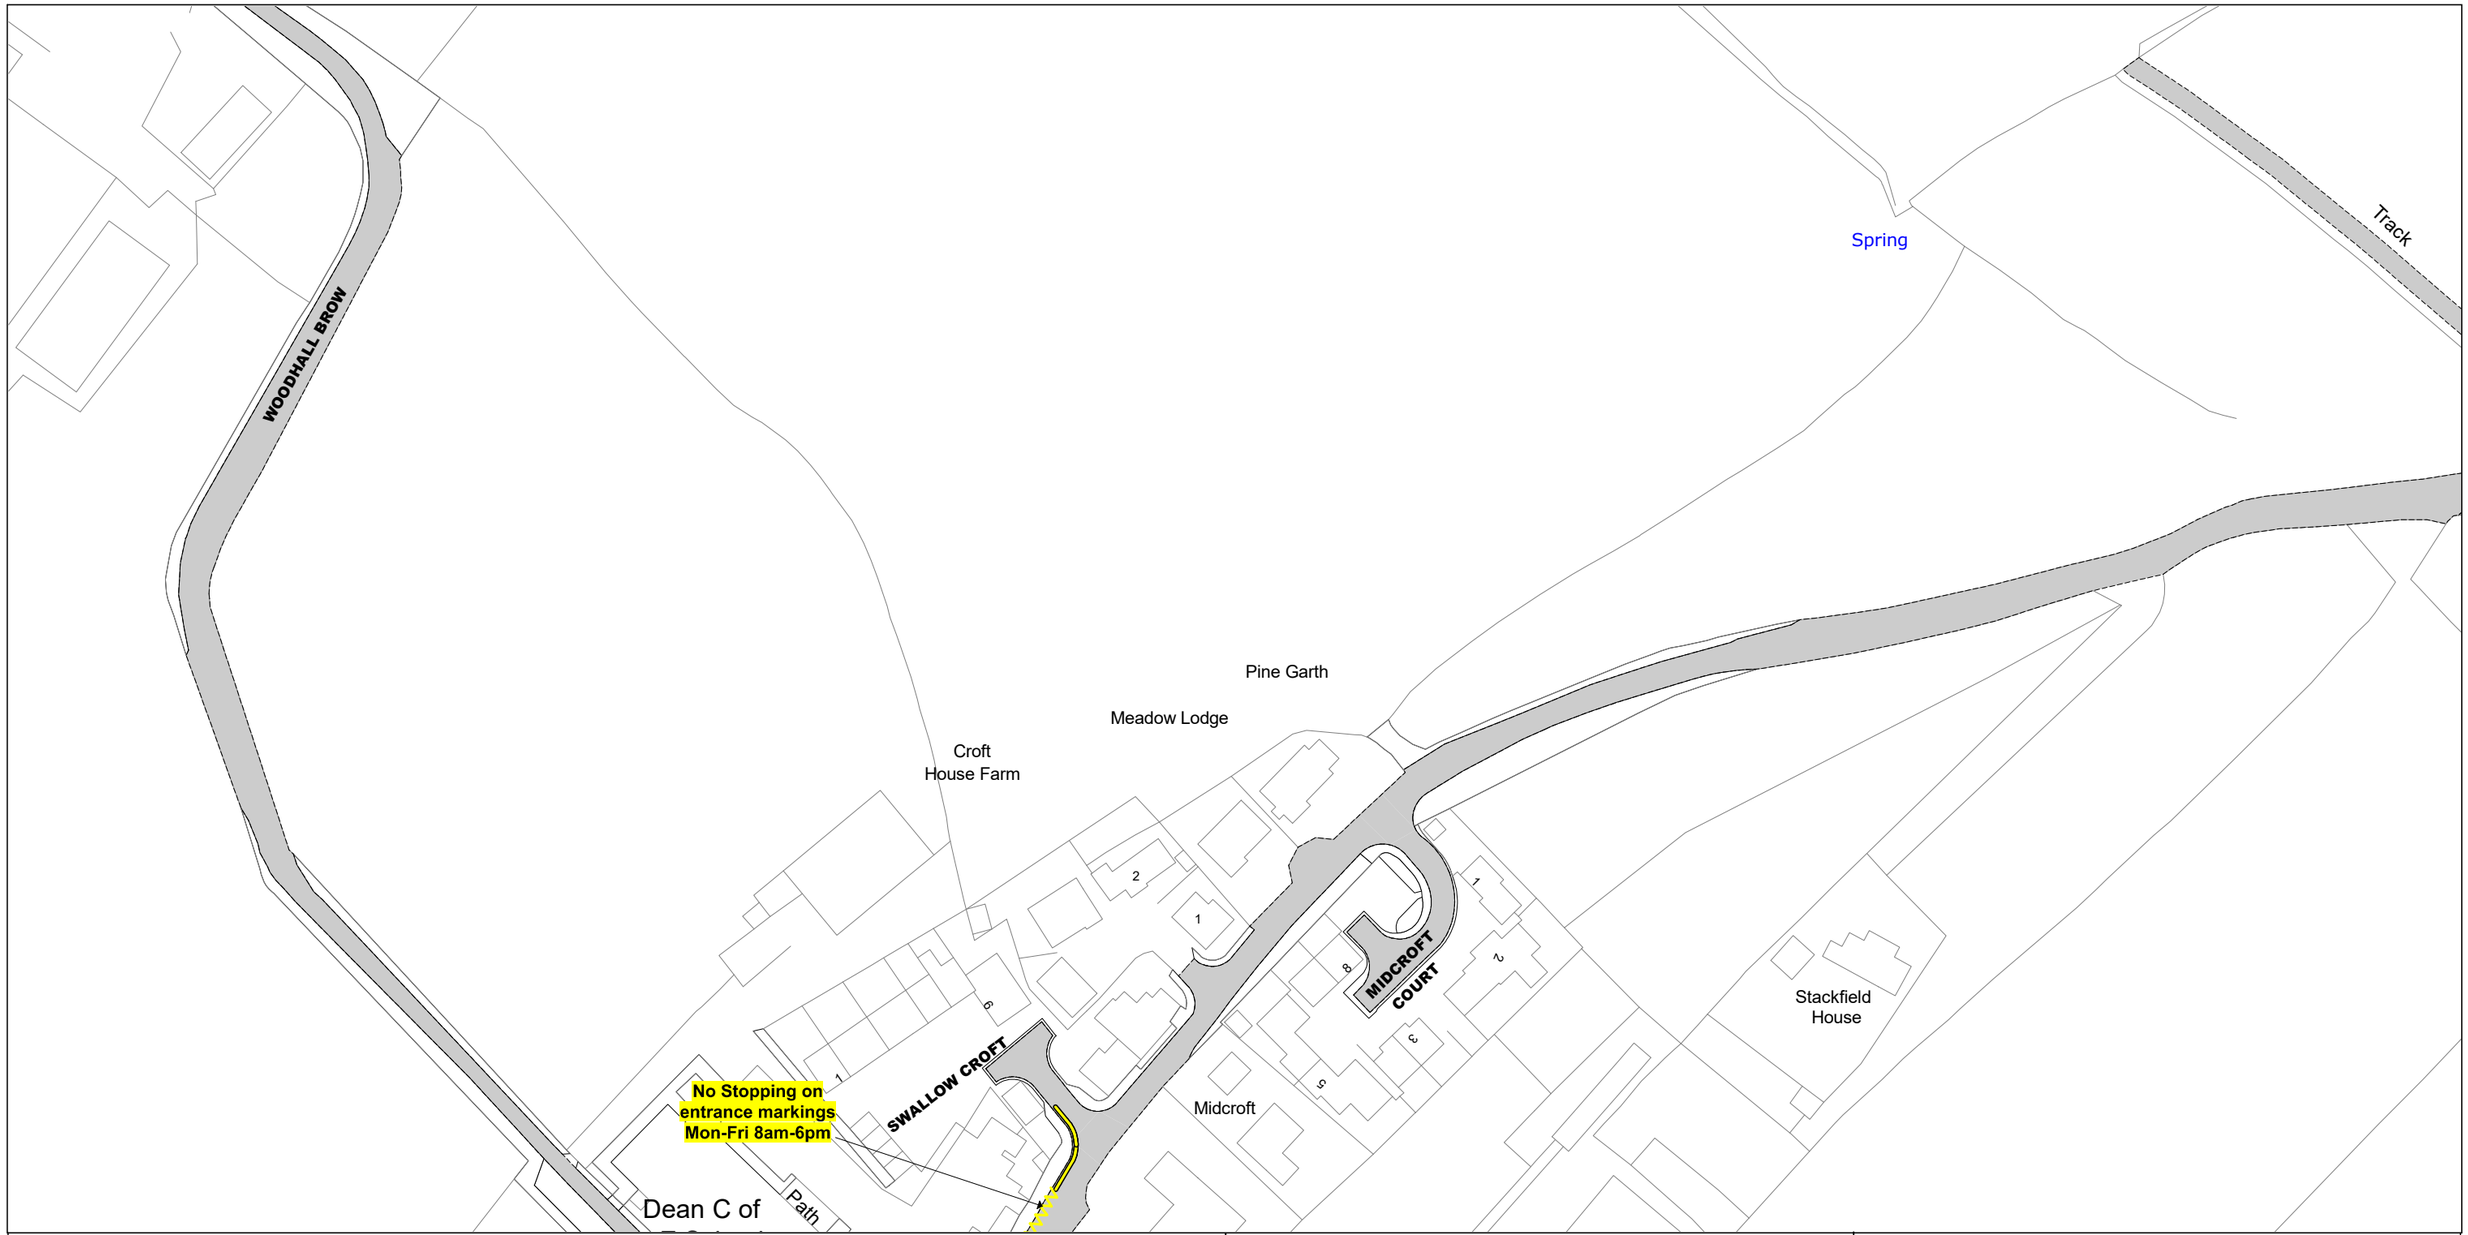

NOTE: SEE STATIC MAP SCHEDULE LEGEND FOR RESTRICTIONS DISPLAYED

SCALE - 1 : 1250 at A3 size

N

This map is reproduced from Ordnance Survey material with the permission of Ordnance Survey on behalf of the Controller of Her Majesty's Stationery Office © Crown Copyright. Unauthorised reproduction infringes Crown copyright and may lead to prosecution or civil proceedings.
Cumberland Council
Licence No: AC0000861732 2026

Cumberland Council

IZ28

JA29


Status: PROPOSED

Map Tile Reference: Tile Ref: IZ29

Sheet Revision Number: 0

Sheet Active From:

CUMBERLAND COUNCIL (VARIOUS ROADS, WORKINGTON AND SURROUNDING AREA) (WAITING, LOADING AND PARKING PLACES) (ON-STREET RESTRICTIONS) ORDER 20><

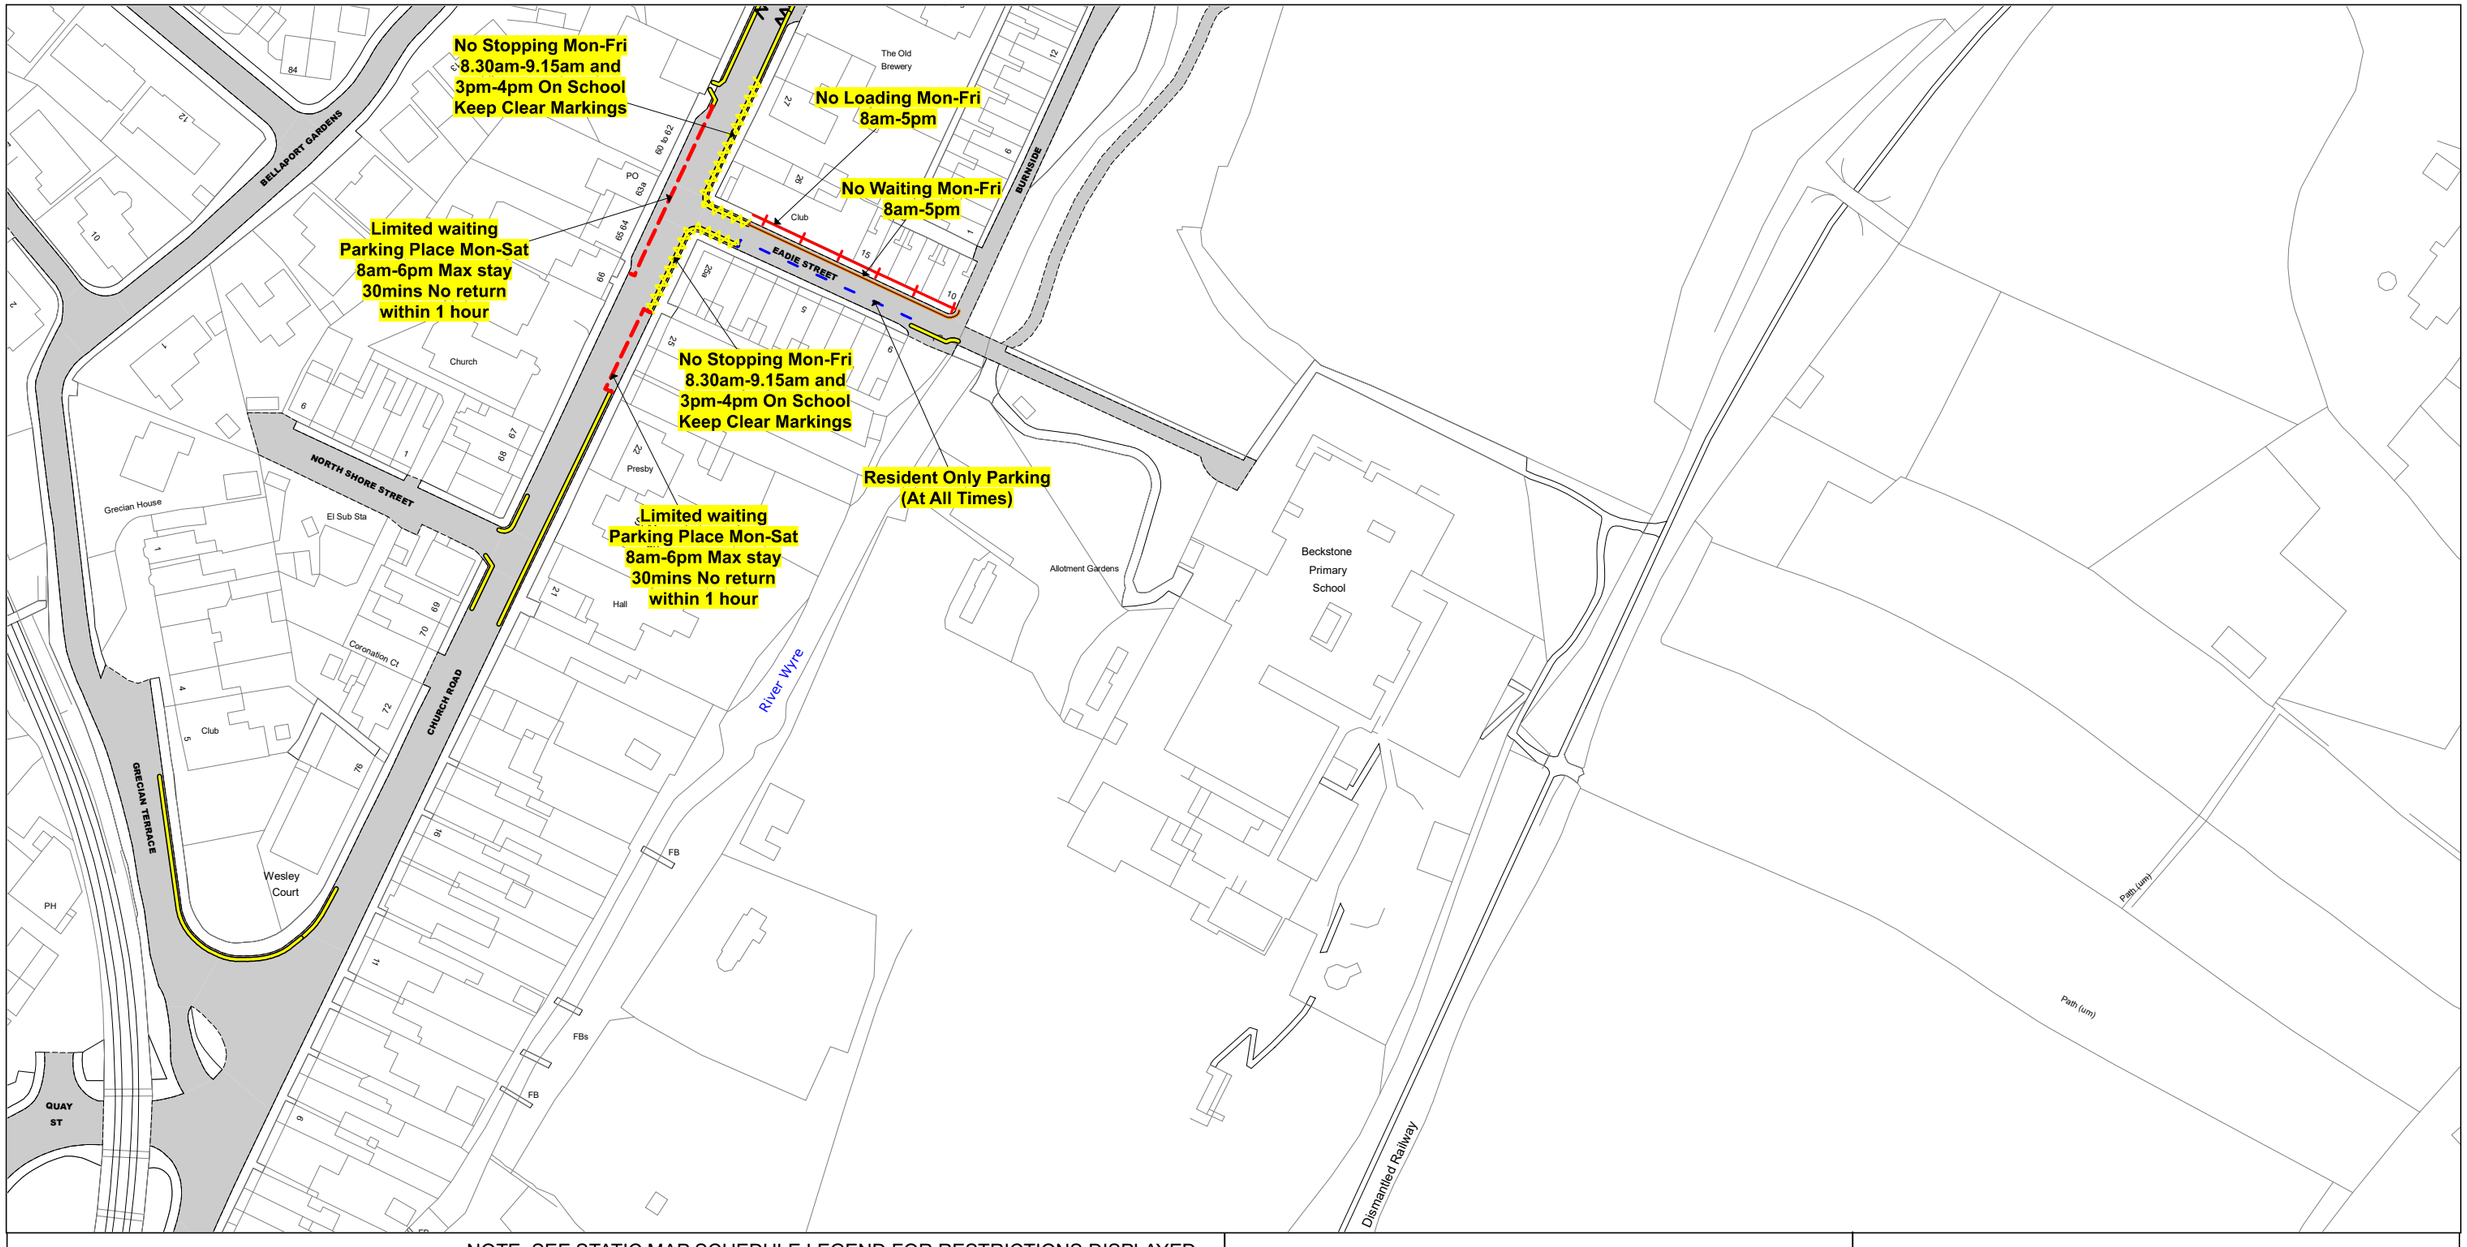

NOTE: SEE STATIC MAP SCHEDULE LEGEND FOR RESTRICTIONS DISPLAYED

SCALE - 1 : 1250 at A3 size

N

This map is reproduced from Ordnance Survey material with the permission of Ordnance Survey on behalf of the Controller of Her Majesty's Stationery Office © Crown Copyright. Unauthorised reproduction infringes Crown copyright and may lead to prosecution or civil proceedings.
Cumberland Council
Licence No: AC0000861732 2026

Cumberland Council

IZ13

JA14

Status: PROPOSED

Map Tile Reference: Tile Ref: JA13

Sheet Revision Number: 0

Sheet Active From:

CUMBERLAND COUNCIL (VARIOUS ROADS, WORKINGTON AND SURROUNDING AREA) (WAITING, LOADING AND PARKING PLACES) (ON-STREET RESTRICTIONS) ORDER 20><



NOTE: SEE STATIC MAP SCHEDULE LEGEND FOR RESTRICTIONS DISPLAYED

SCALE - 1 : 1250 at A3 size

N

This map is reproduced from Ordnance Survey material with the permission of Ordnance Survey on behalf of the Controller of Her Majesty's Stationery Office © Crown Copyright. Unauthorised reproduction infringes Crown copyright and may lead to prosecution or civil proceedings.
Cumberland Council
Licence No: AC0000861732 2026

Cumberland Council

IZ14

JA13 JA15

JB14


Status: PROPOSED

Map Tile Reference: Tile Ref: JA14

Sheet Revision Number: 0

Sheet Active From:

CUMBERLAND COUNCIL (VARIOUS ROADS, WORKINGTON AND SURROUNDING AREA) (WAITING, LOADING AND PARKING PLACES) (ON-STREET RESTRICTIONS) ORDER 20><

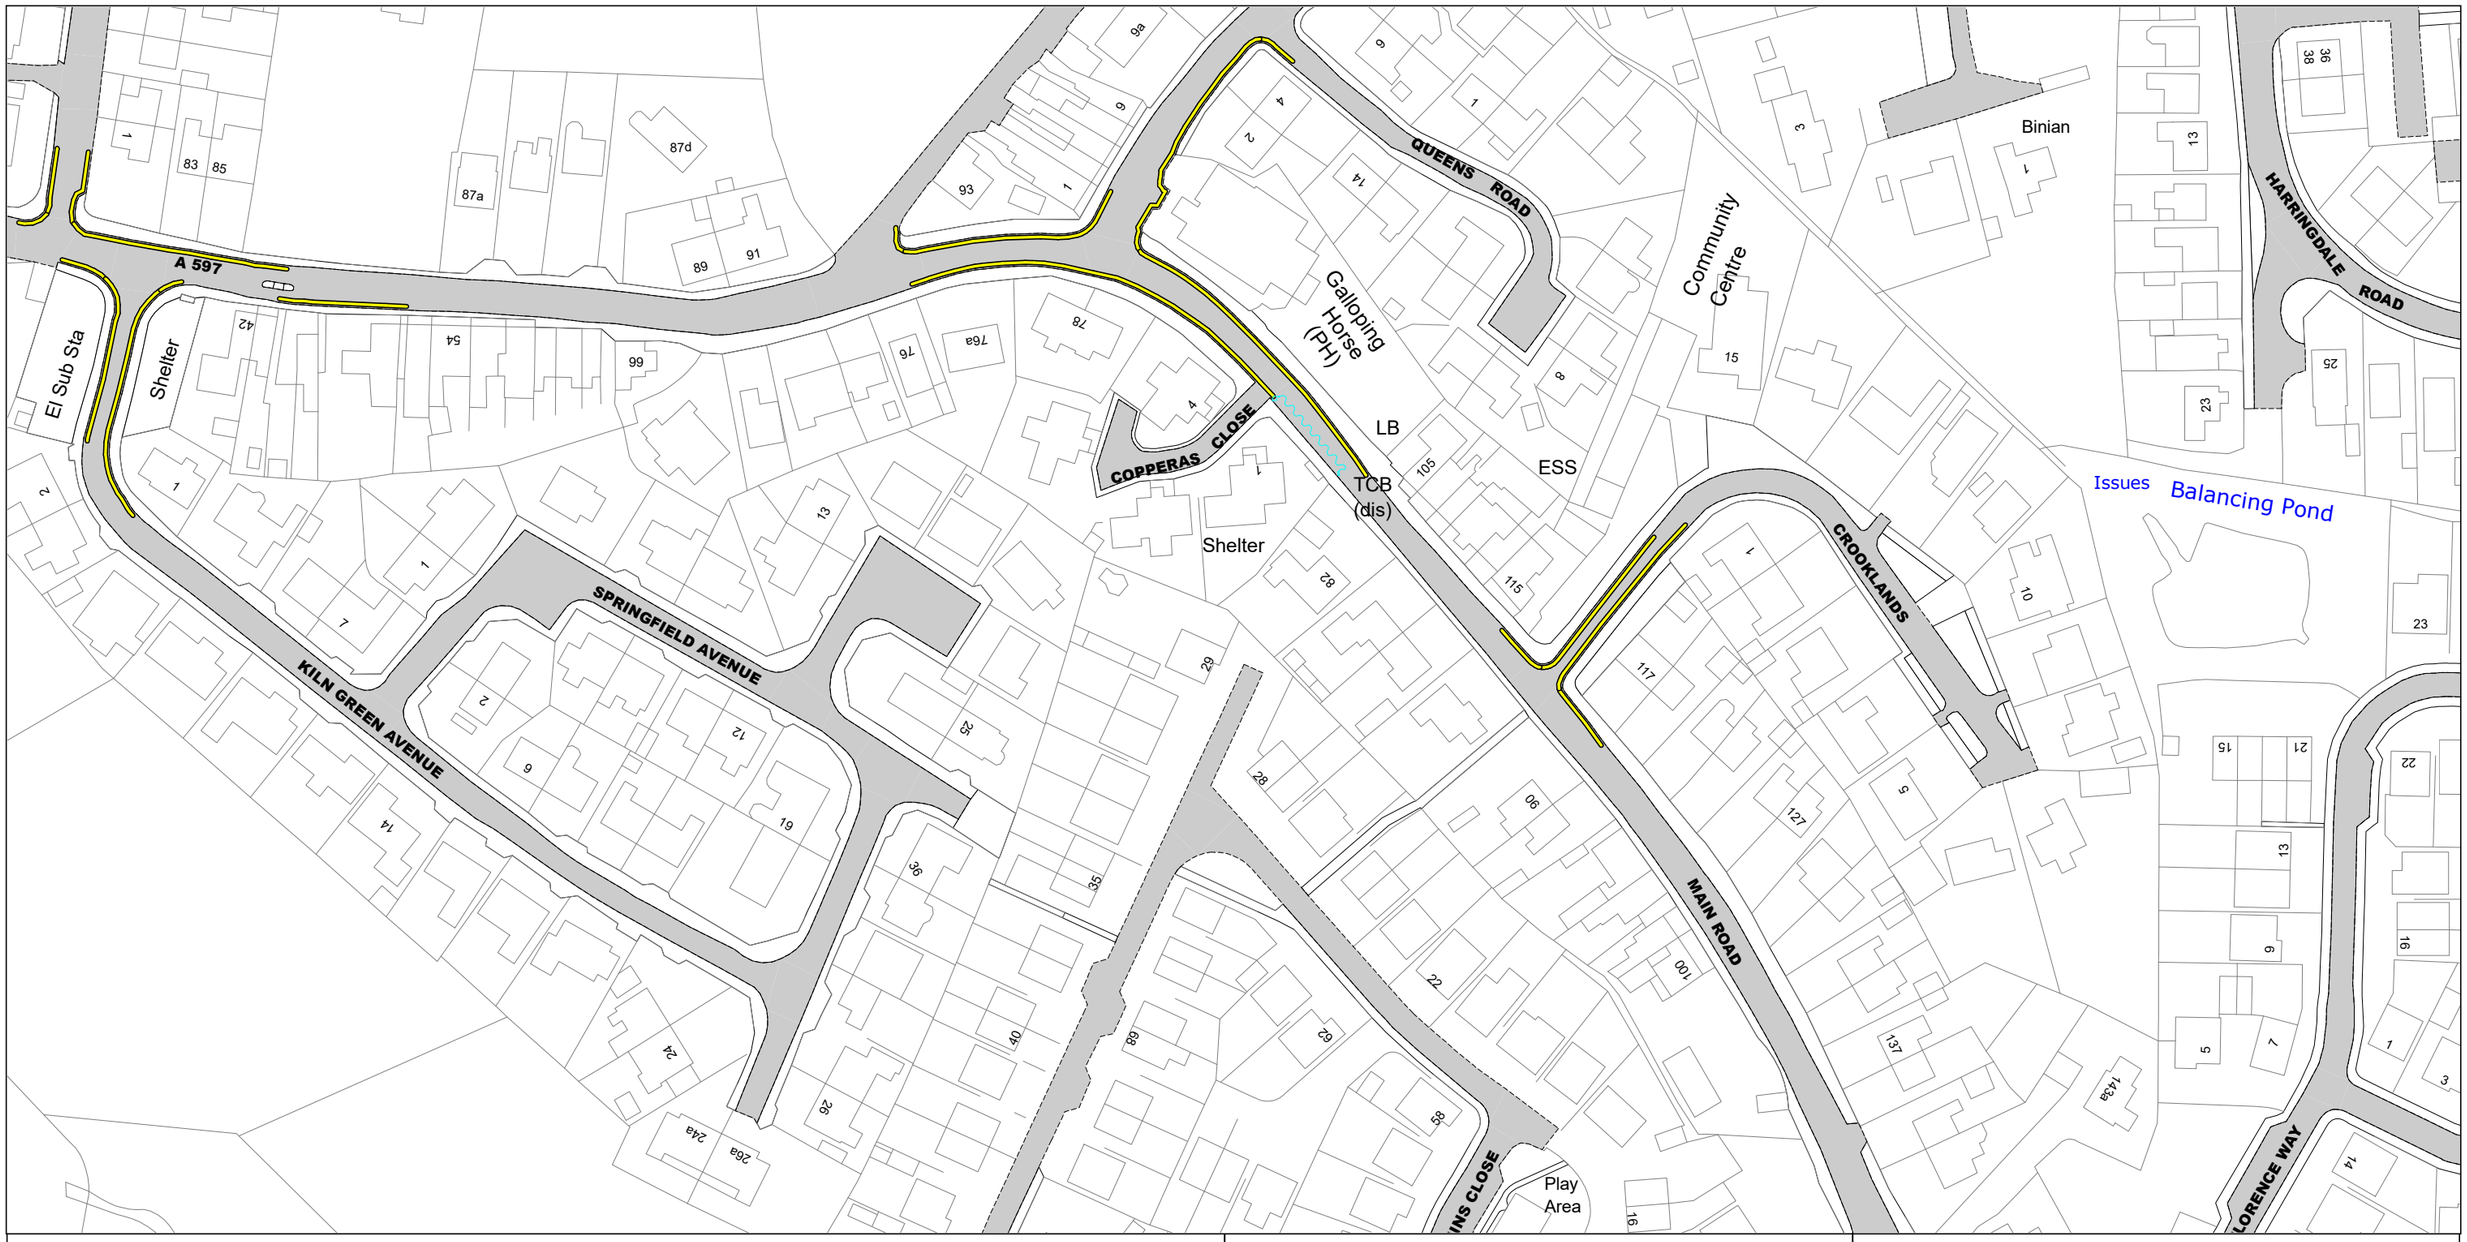

NOTE: SEE STATIC MAP SCHEDULE LEGEND FOR RESTRICTIONS DISPLAYED

SCALE - 1 : 1250 at A3 size

N

This map is reproduced from Ordnance Survey material with the permission of Ordnance Survey on behalf of the Controller of Her Majesty's Stationery Office © Crown Copyright. Unauthorised reproduction infringes Crown copyright and may lead to prosecution or civil proceedings.
Cumberland Council
Licence No: AC0000861732 2026

Cumberland Council

IZ15

JA14

JB15


Status: PROPOSED

Map Tile Reference: Tile Ref: JA15

Sheet Revision Number: 0

Sheet Active From:

CUMBERLAND COUNCIL (VARIOUS ROADS, WORKINGTON AND SURROUNDING AREA) (WAITING, LOADING AND PARKING PLACES) (ON-STREET RESTRICTIONS) ORDER 20><

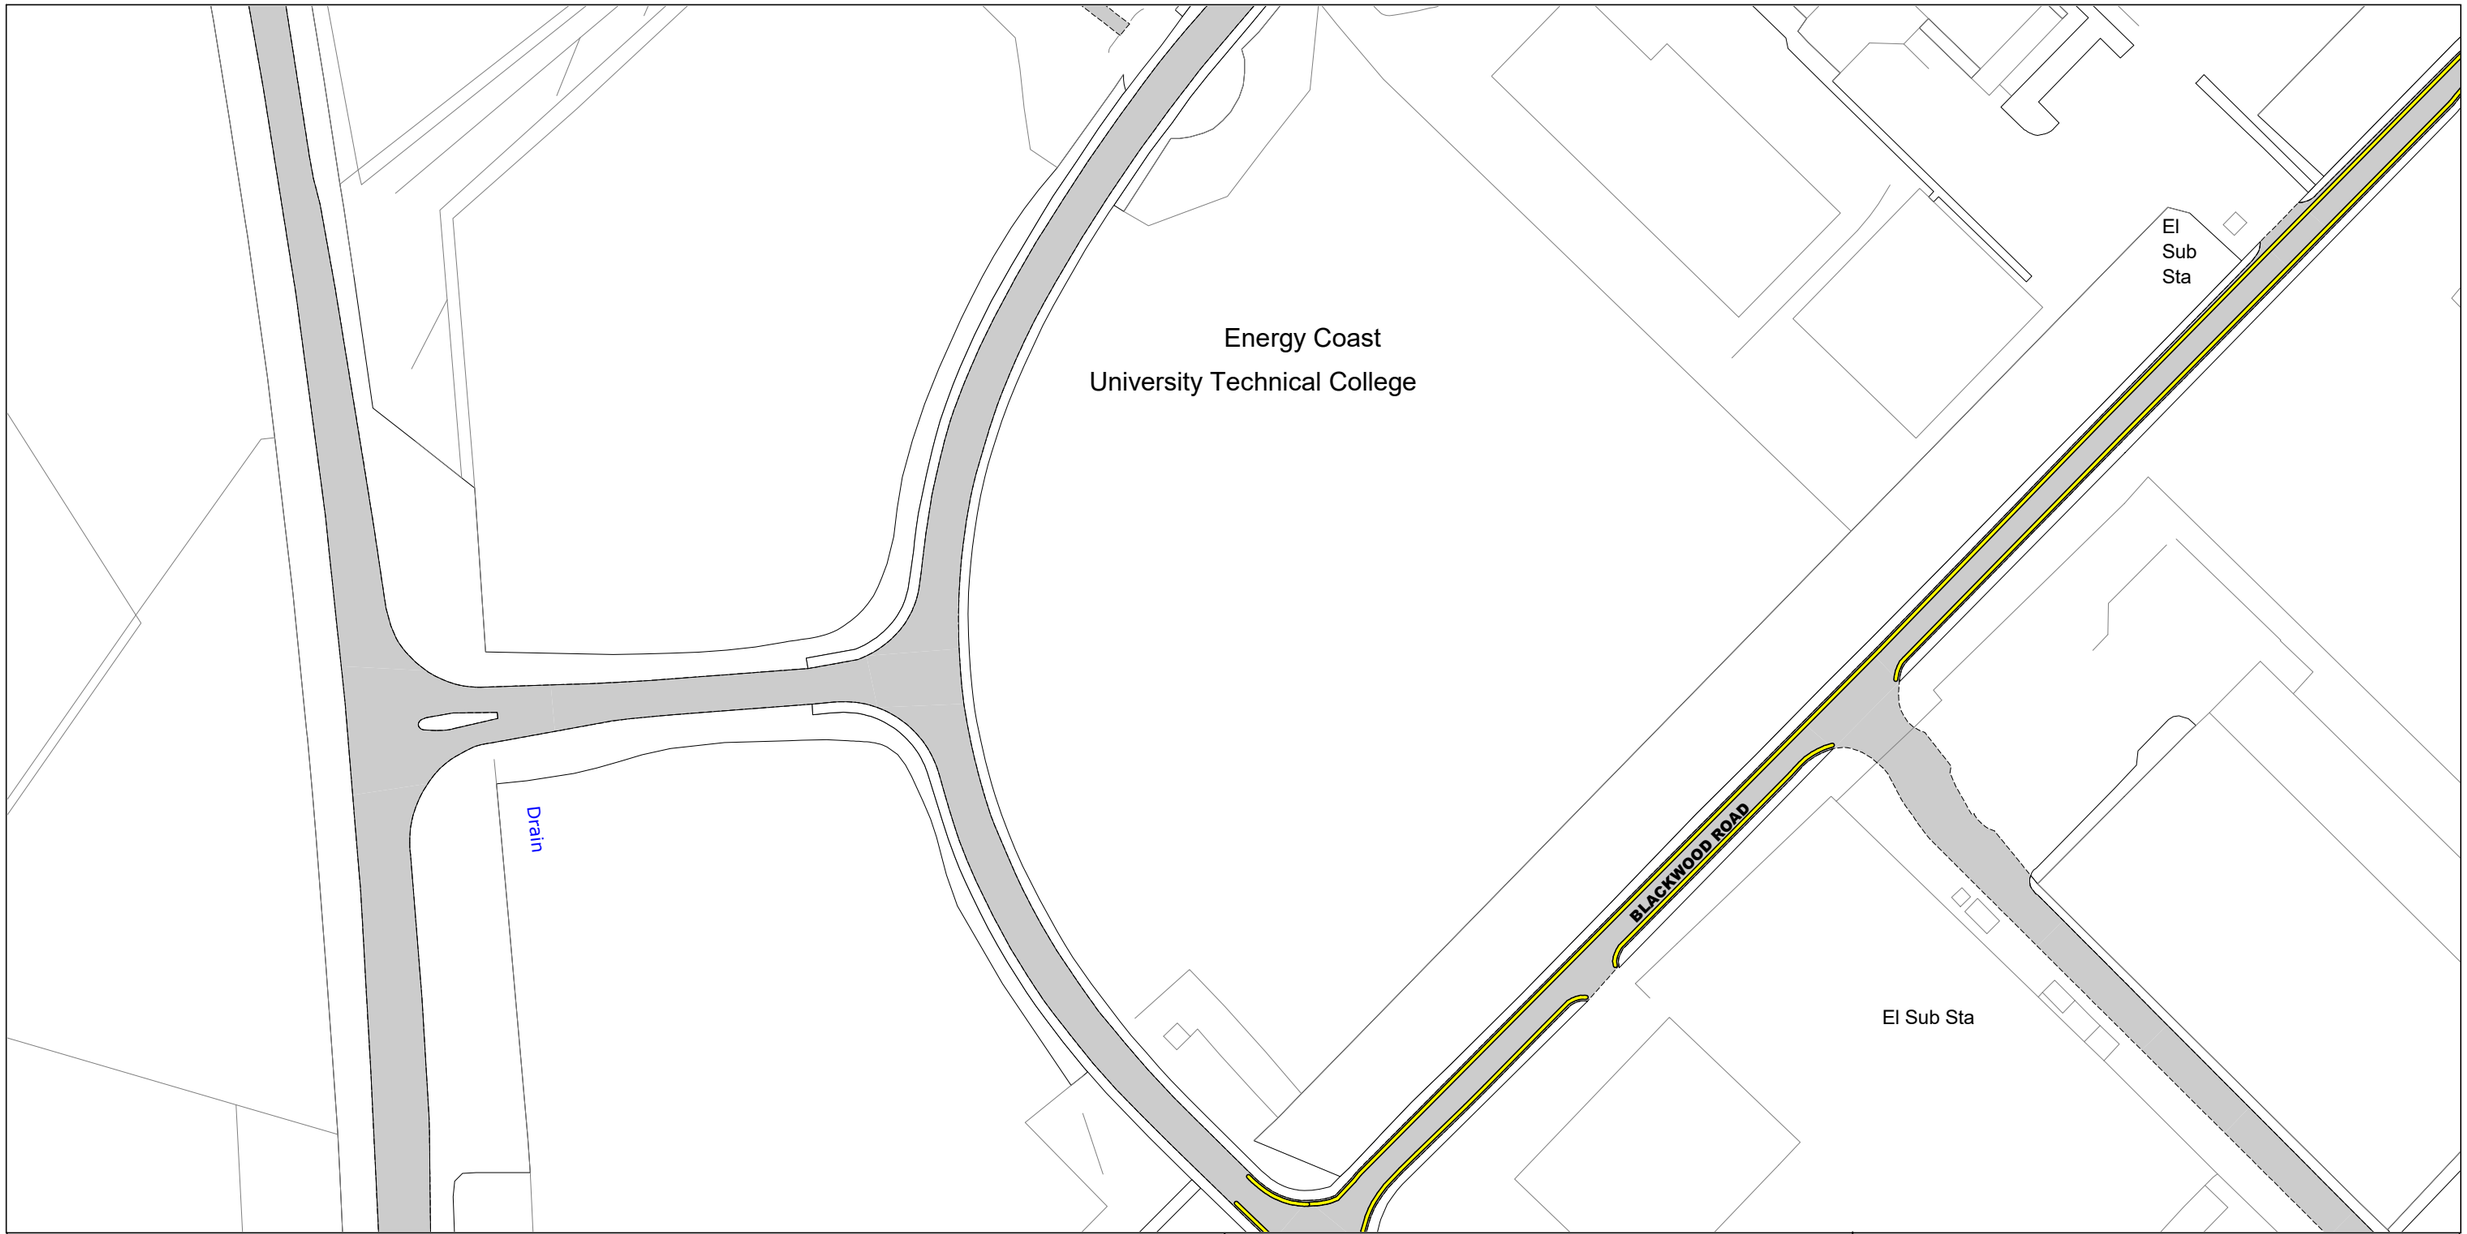

NOTE: SEE STATIC MAP SCHEDULE LEGEND FOR RESTRICTIONS DISPLAYED

SCALE - 1 : 1250 at A3 size

N

This map is reproduced from Ordnance Survey material with the permission of Ordnance Survey on behalf of the Controller of Her Majesty's Stationery Office © Crown Copyright. Unauthorised reproduction infringes Crown copyright and may lead to prosecution or civil proceedings.
Cumberland Council
Licence No: AC0000861732 2026

Cumberland Council

IZ18

JA19

JB18


Status: PROPOSED

Map Tile Reference: Tile Ref: JA18

Sheet Revision Number: 0

Sheet Active From:

CUMBERLAND COUNCIL (VARIOUS ROADS, WORKINGTON AND SURROUNDING AREA) (WAITING, LOADING AND PARKING PLACES) (ON-STREET RESTRICTIONS) ORDER 20><

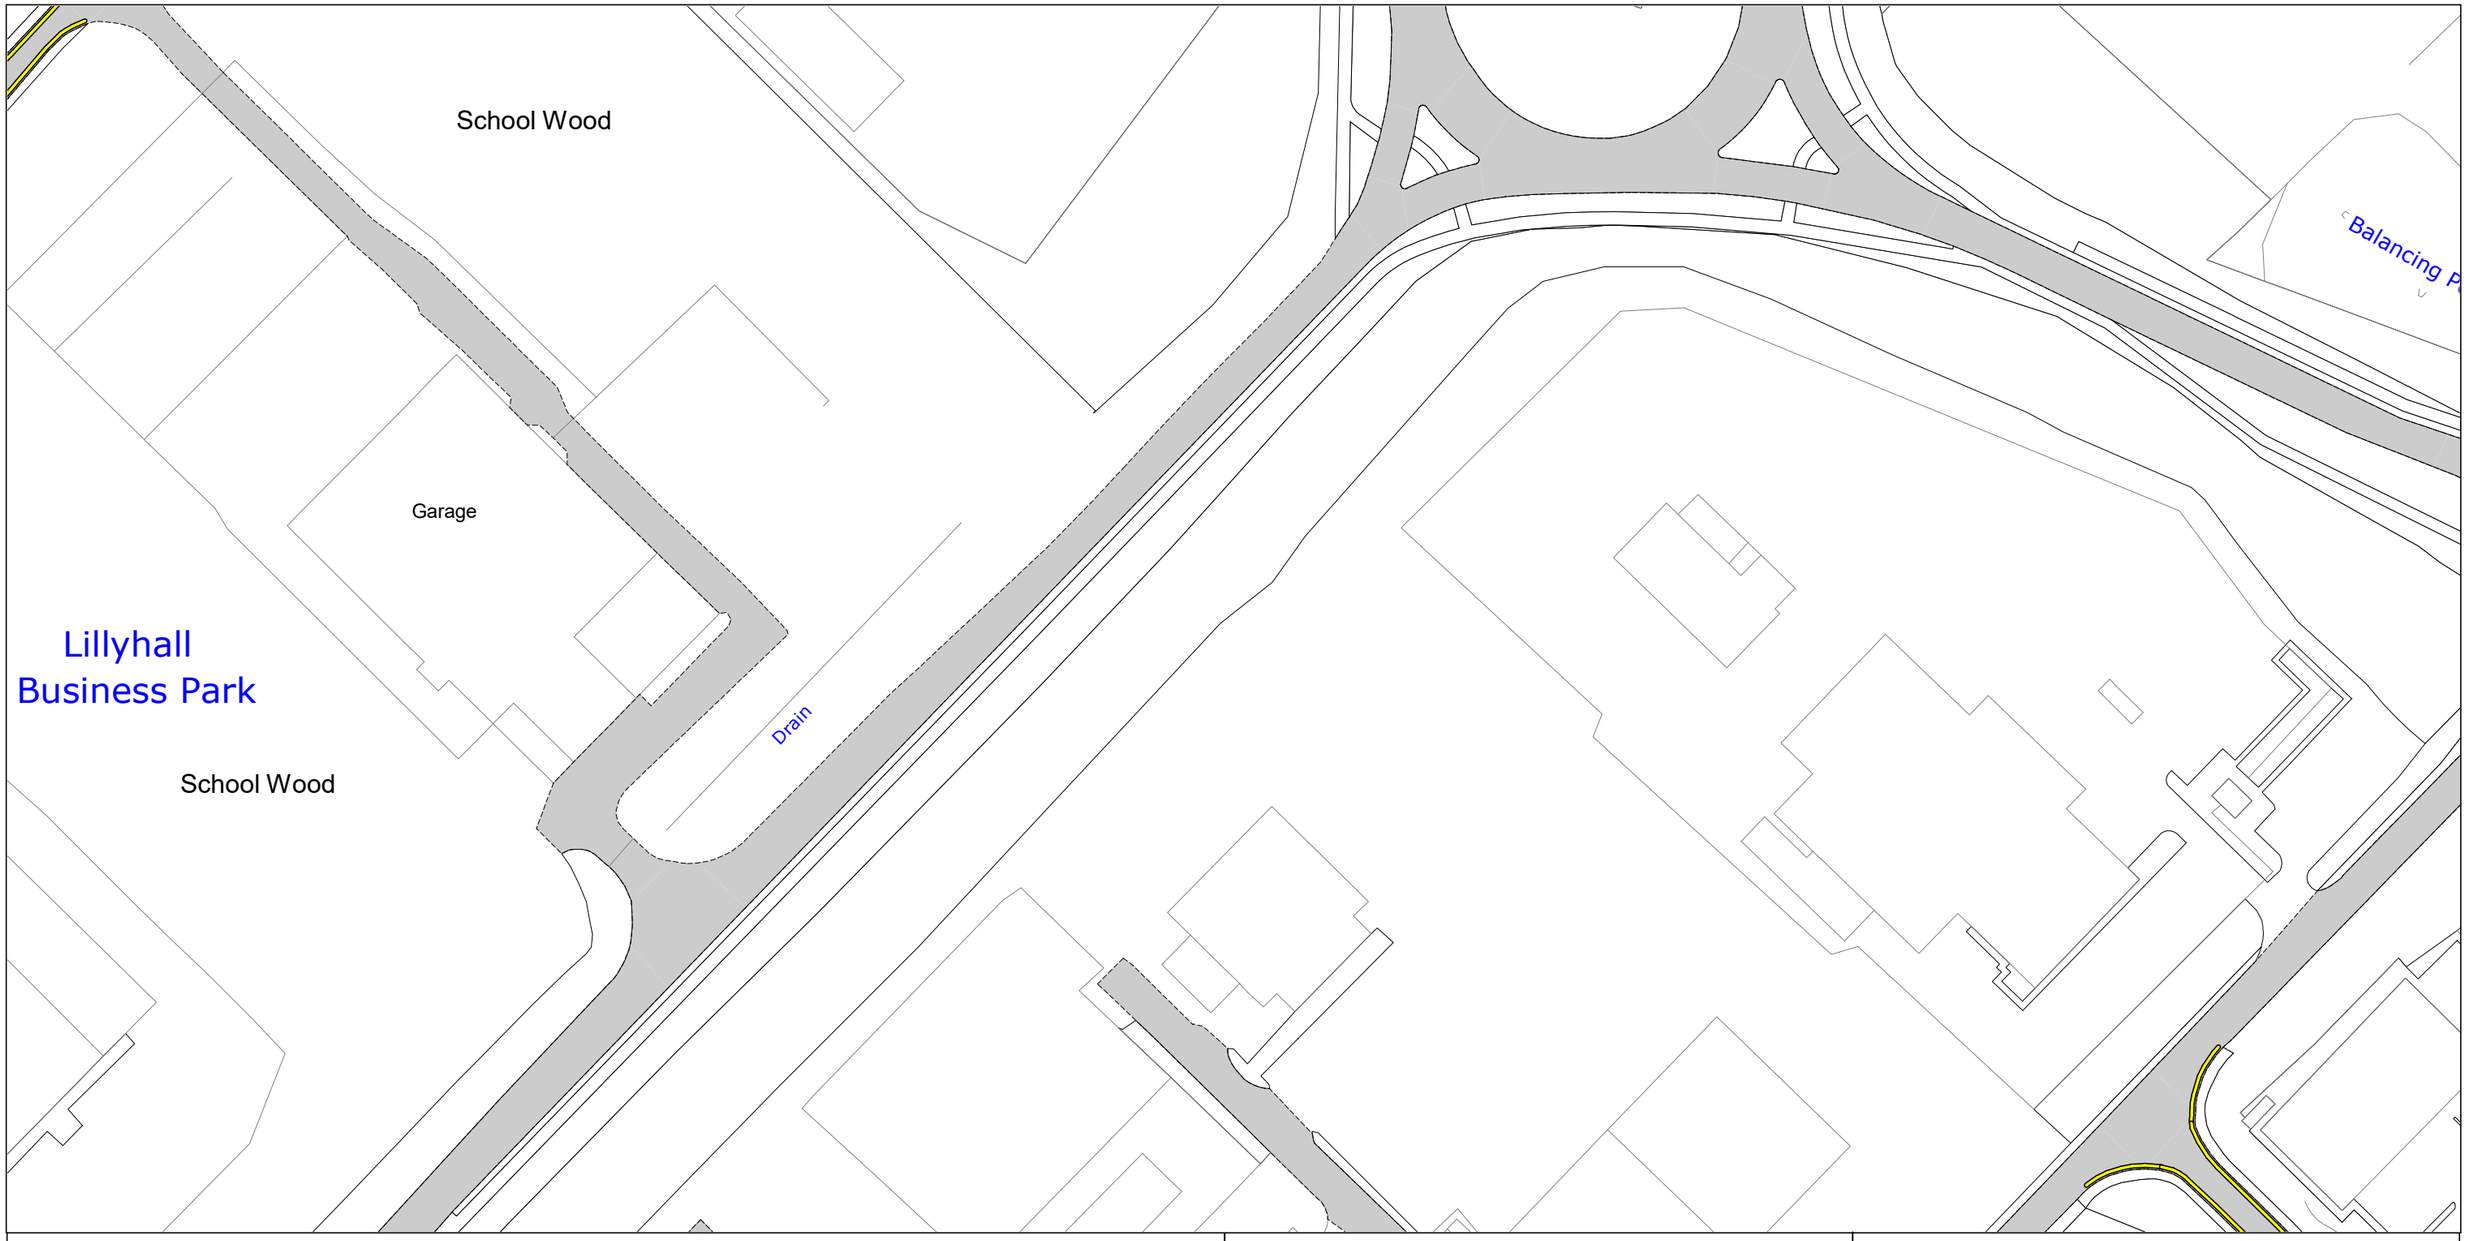

NOTE: SEE STATIC MAP SCHEDULE LEGEND FOR RESTRICTIONS DISPLAYED

SCALE - 1 : 1250 at A3 size

N

This map is reproduced from Ordnance Survey material with the permission of Ordnance Survey on behalf of the Controller of Her Majesty's Stationery Office © Crown Copyright. Unauthorised reproduction infringes Crown copyright and may lead to prosecution or civil proceedings.
Cumberland Council
Licence No: AC0000861732 2026

Cumberland Council

IZ19

JA18 JA20

JB19

Status: PROPOSED

Map Tile Reference: Tile Ref: JA19

Sheet Revision Number: 0

Sheet Active From: