CUMBERLAND COUNCIL (VARIOUS ROADS, WORKINGTON AND SURROUNDING AREA) (WAITING, LOADING AND PARKING PLACES) (ON-STREET RESTRICTIONS) ORDER 20><



NOTE: SEE STATIC MAP SCHEDULE LEGEND FOR RESTRICTIONS DISPLAYED

SCALE - 1 : 1250 at A3 size

N

This map is reproduced from Ordnance Survey material with the permission of Ordnance Survey on behalf of the Controller of Her Majesty's Stationery Office © Crown Copyright. Unauthorised reproduction infringes Crown copyright and may lead to prosecution or civil proceedings.
Cumberland Council
Licence No: AC0000861732 2026

Cumberland Council

IZ20

JA19

JB20


Status: PROPOSED

Map Tile Reference: Tile Ref: JA20

Sheet Revision Number: 0

Sheet Active From:

CUMBERLAND COUNCIL (VARIOUS ROADS, WORKINGTON AND SURROUNDING AREA) (WAITING, LOADING AND PARKING PLACES) (ON-STREET RESTRICTIONS) ORDER 20><

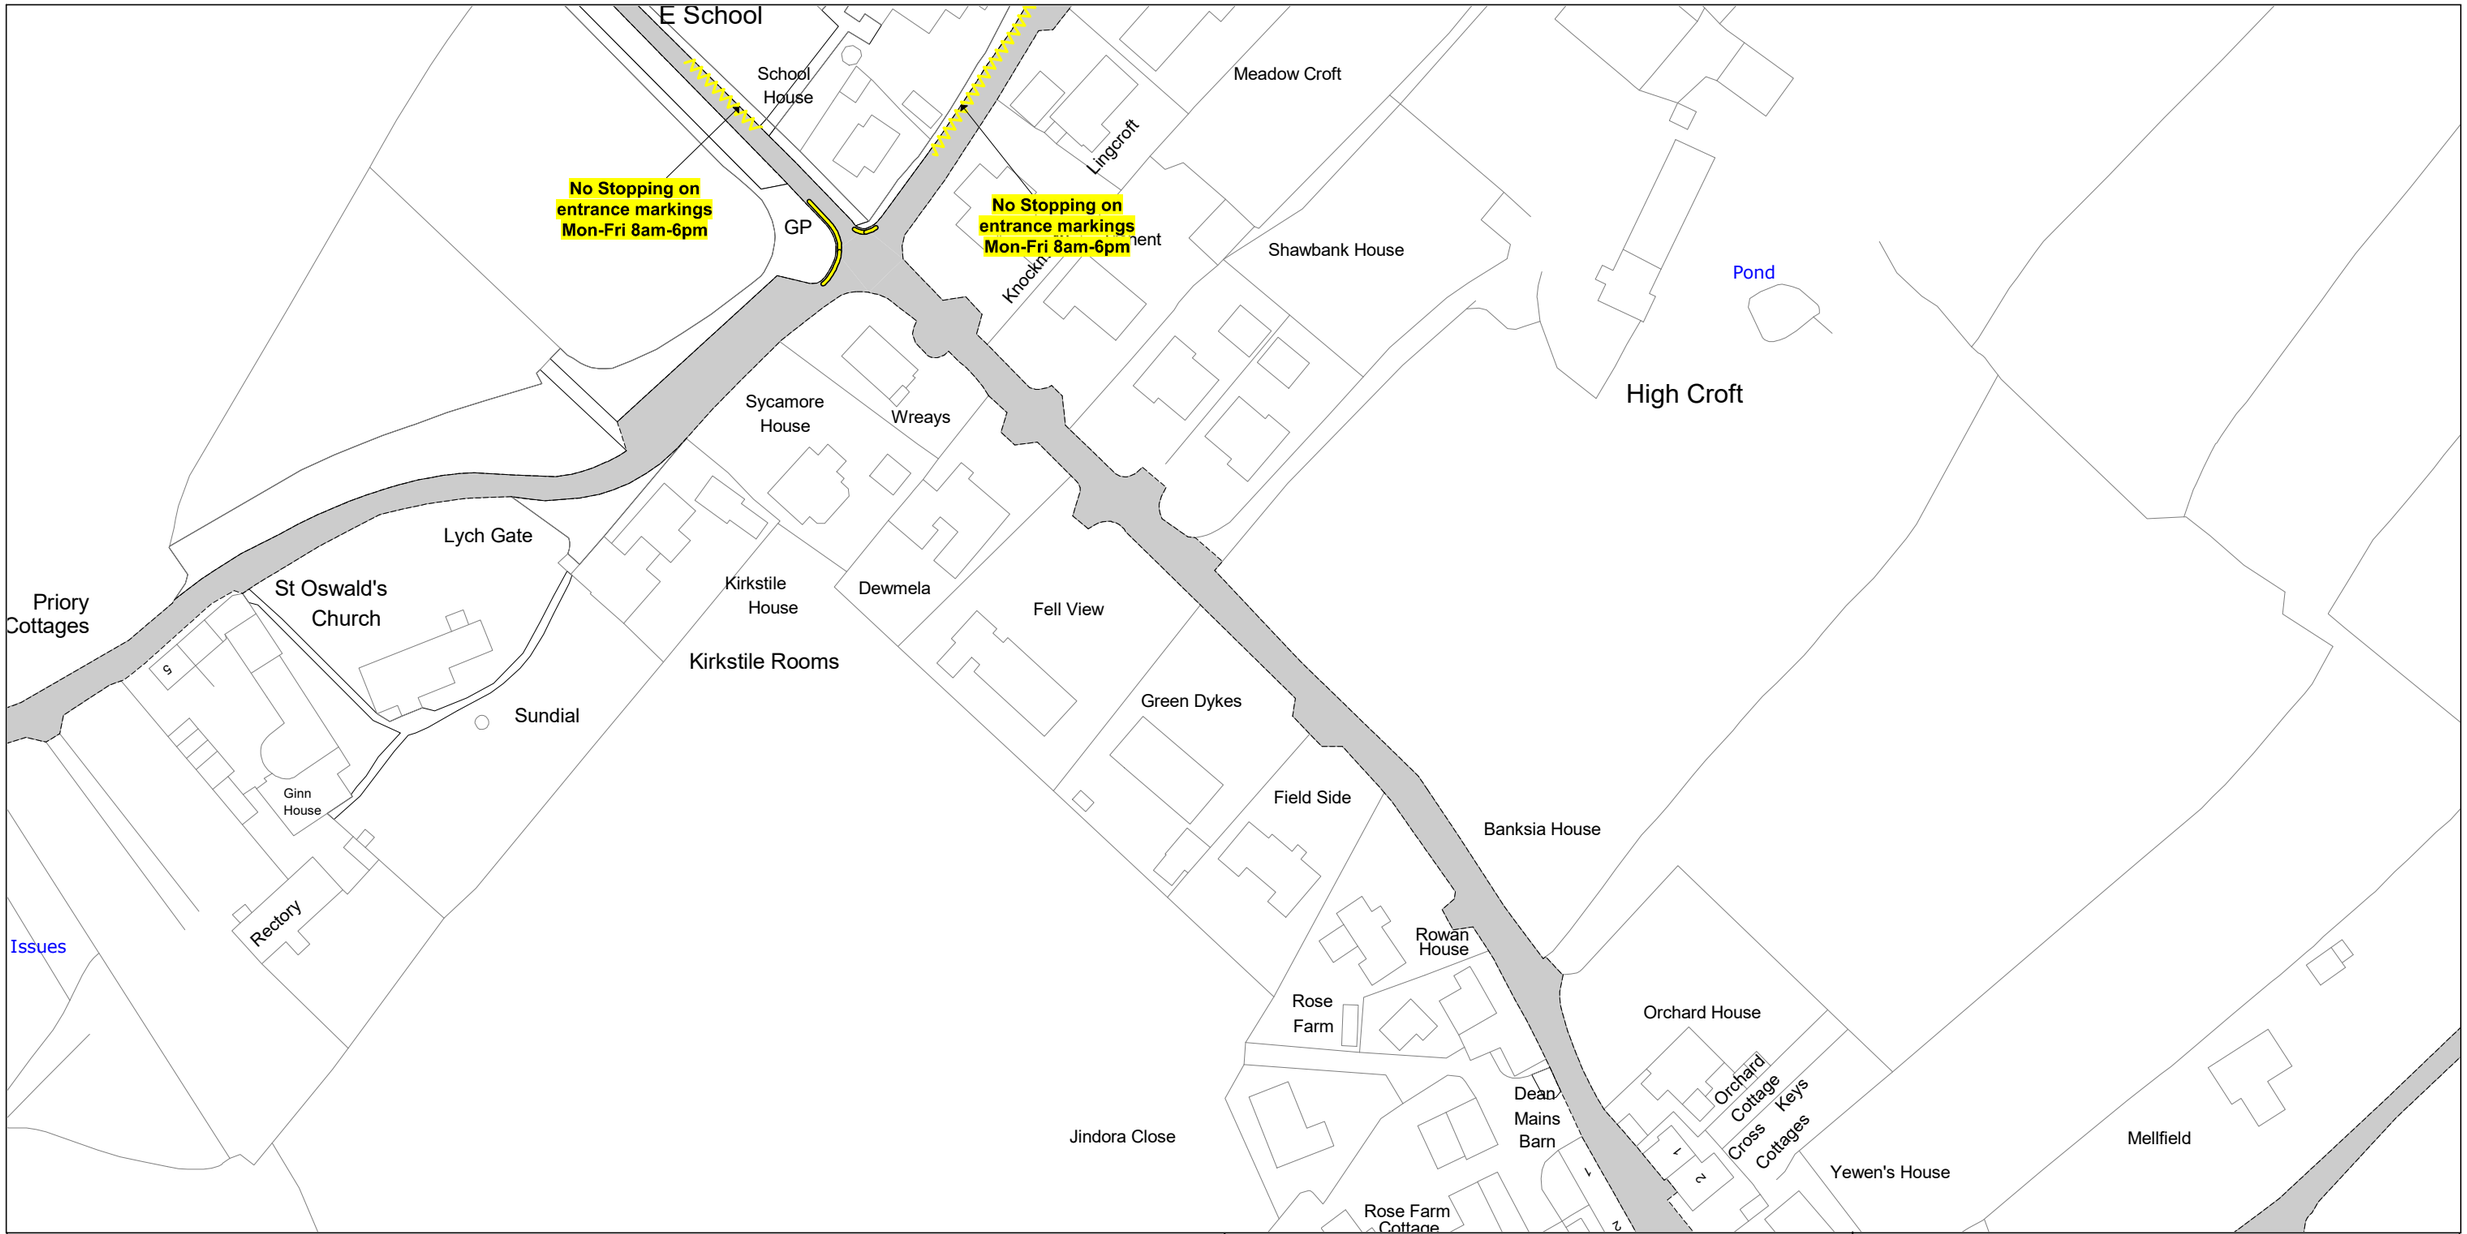

NOTE: SEE STATIC MAP SCHEDULE LEGEND FOR RESTRICTIONS DISPLAYED

SCALE - 1 : 1250 at A3 size

N

This map is reproduced from Ordnance Survey material with the permission of Ordnance Survey on behalf of the Controller of Her Majesty's Stationery Office © Crown Copyright. Unauthorised reproduction infringes Crown copyright and may lead to prosecution or civil proceedings.
Cumberland Council
Licence No: AC0000861732 2026

Cumberland Council

IZ29


Status: PROPOSED

Map Tile Reference: Tile Ref: JA29

Sheet Revision Number: 0

Sheet Active From:

CUMBERLAND COUNCIL (VARIOUS ROADS, WORKINGTON AND SURROUNDING AREA) (WAITING, LOADING AND PARKING PLACES) (ON-STREET RESTRICTIONS) ORDER 20><

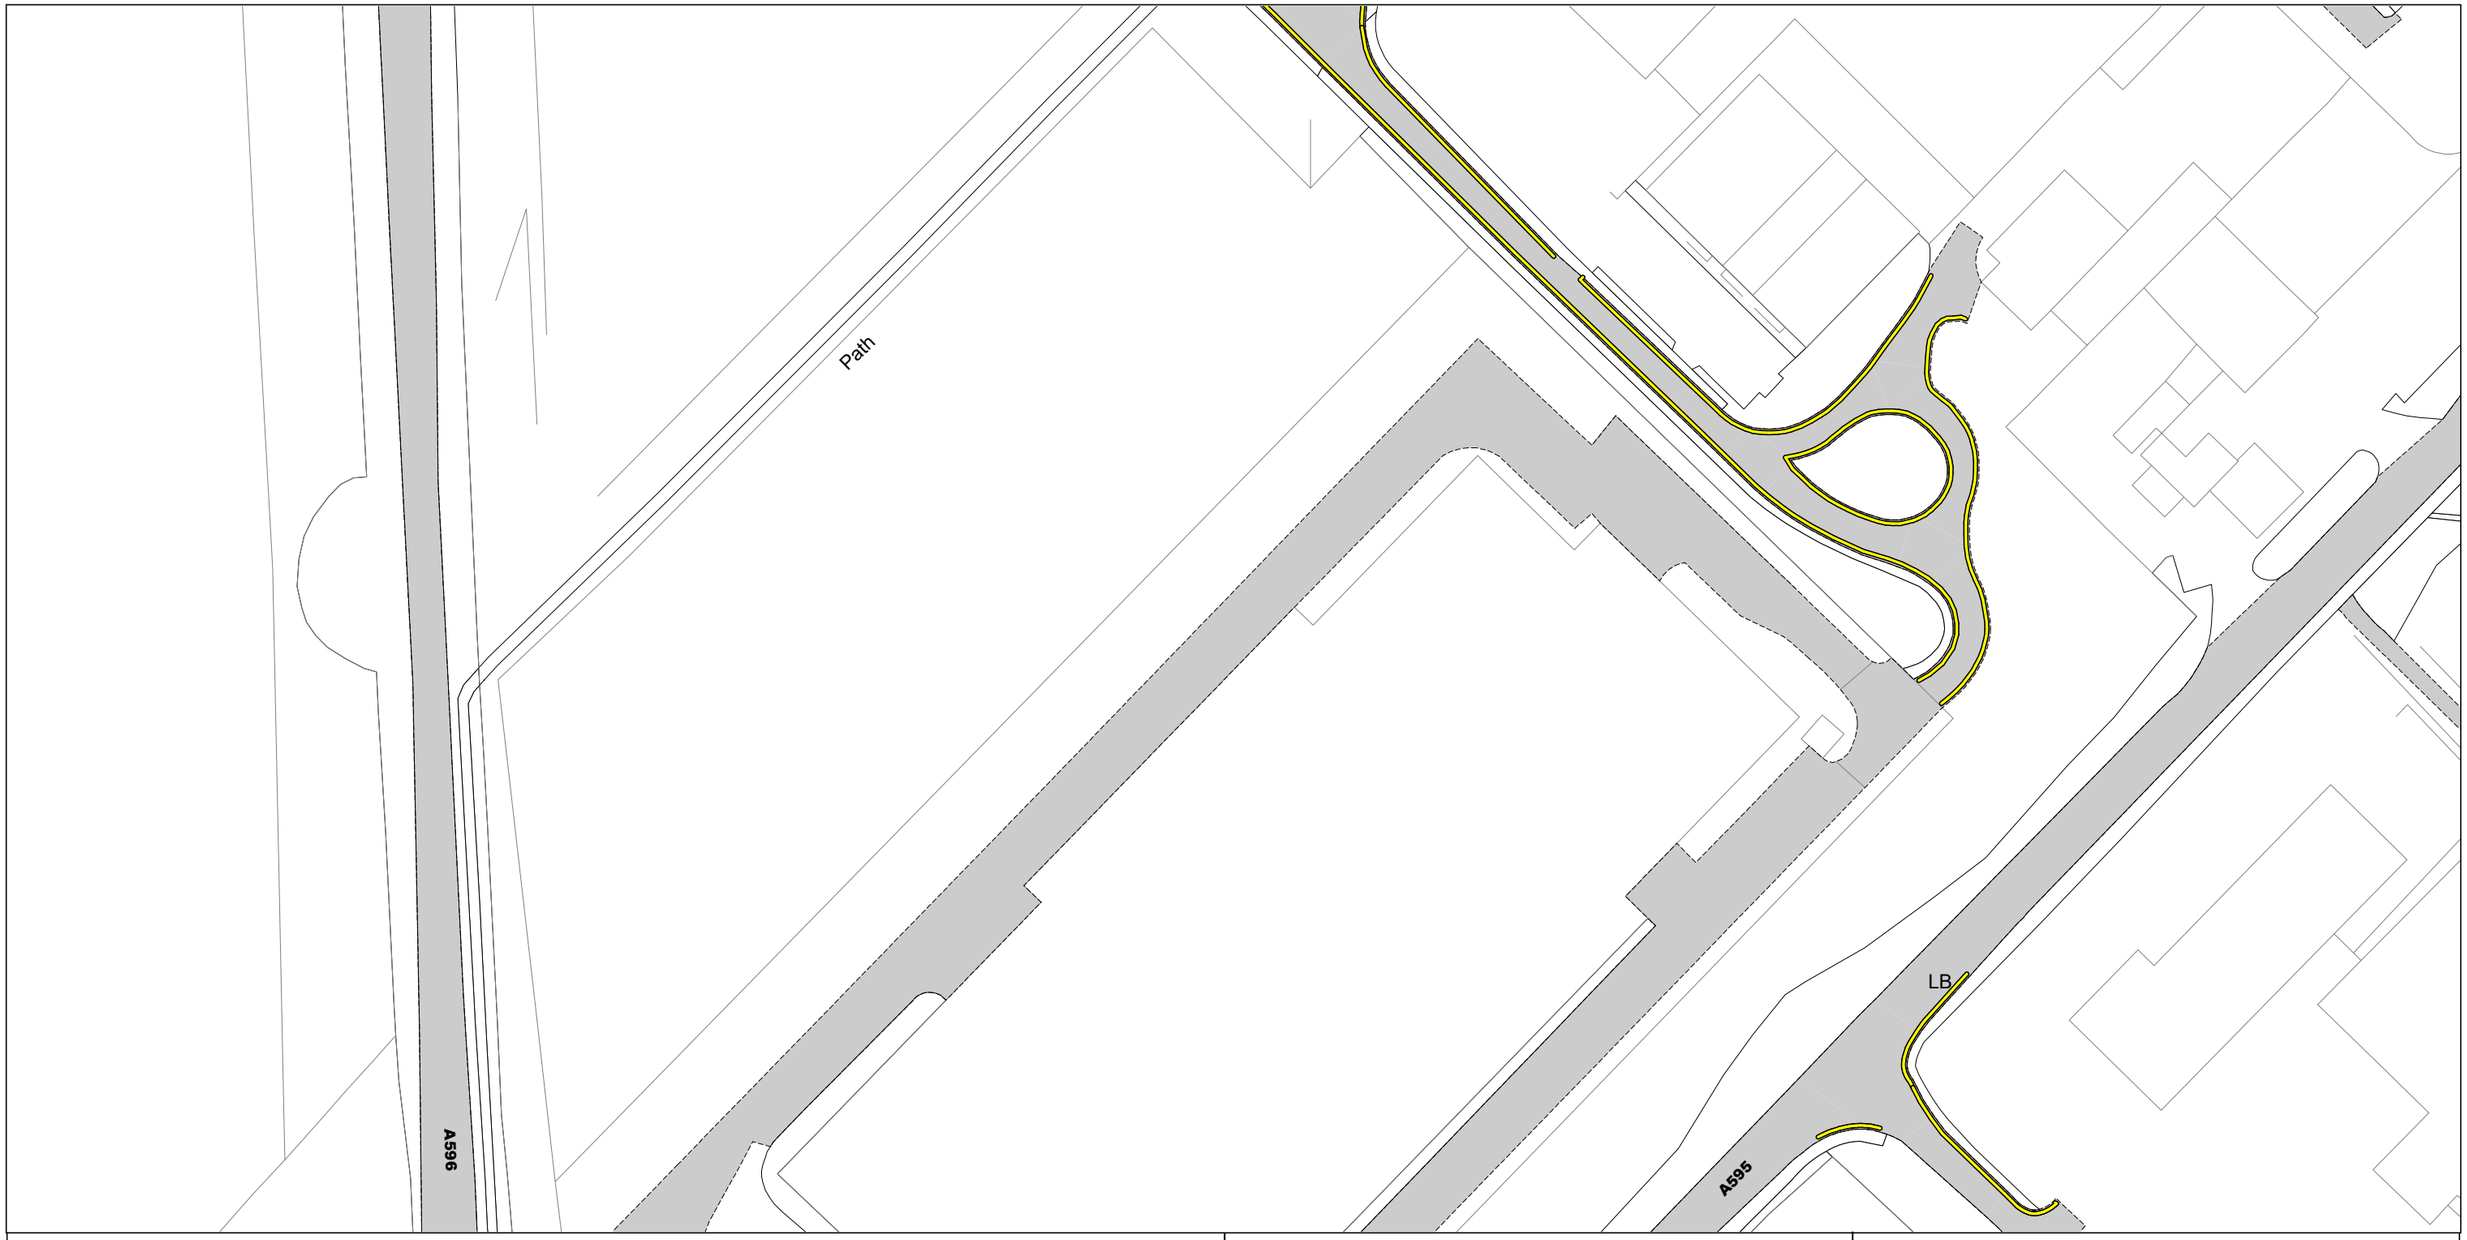

NOTE: SEE STATIC MAP SCHEDULE LEGEND FOR RESTRICTIONS DISPLAYED

SCALE - 1 : 1250 at A3 size

N

This map is reproduced from Ordnance Survey material with the permission of Ordnance Survey on behalf of the Controller of Her Majesty's Stationery Office © Crown Copyright. Unauthorised reproduction infringes Crown copyright and may lead to prosecution or civil proceedings.
Cumberland Council
Licence No: AC0000861732 2026

Cumberland Council

JA18

JB19

JC18


Status: PROPOSED

Map Tile Reference: Tile Ref: JB18

Sheet Revision Number: 0

Sheet Active From:

CUMBERLAND COUNCIL (VARIOUS ROADS, WORKINGTON AND SURROUNDING AREA) (WAITING, LOADING AND PARKING PLACES) (ON-STREET RESTRICTIONS) ORDER 20><

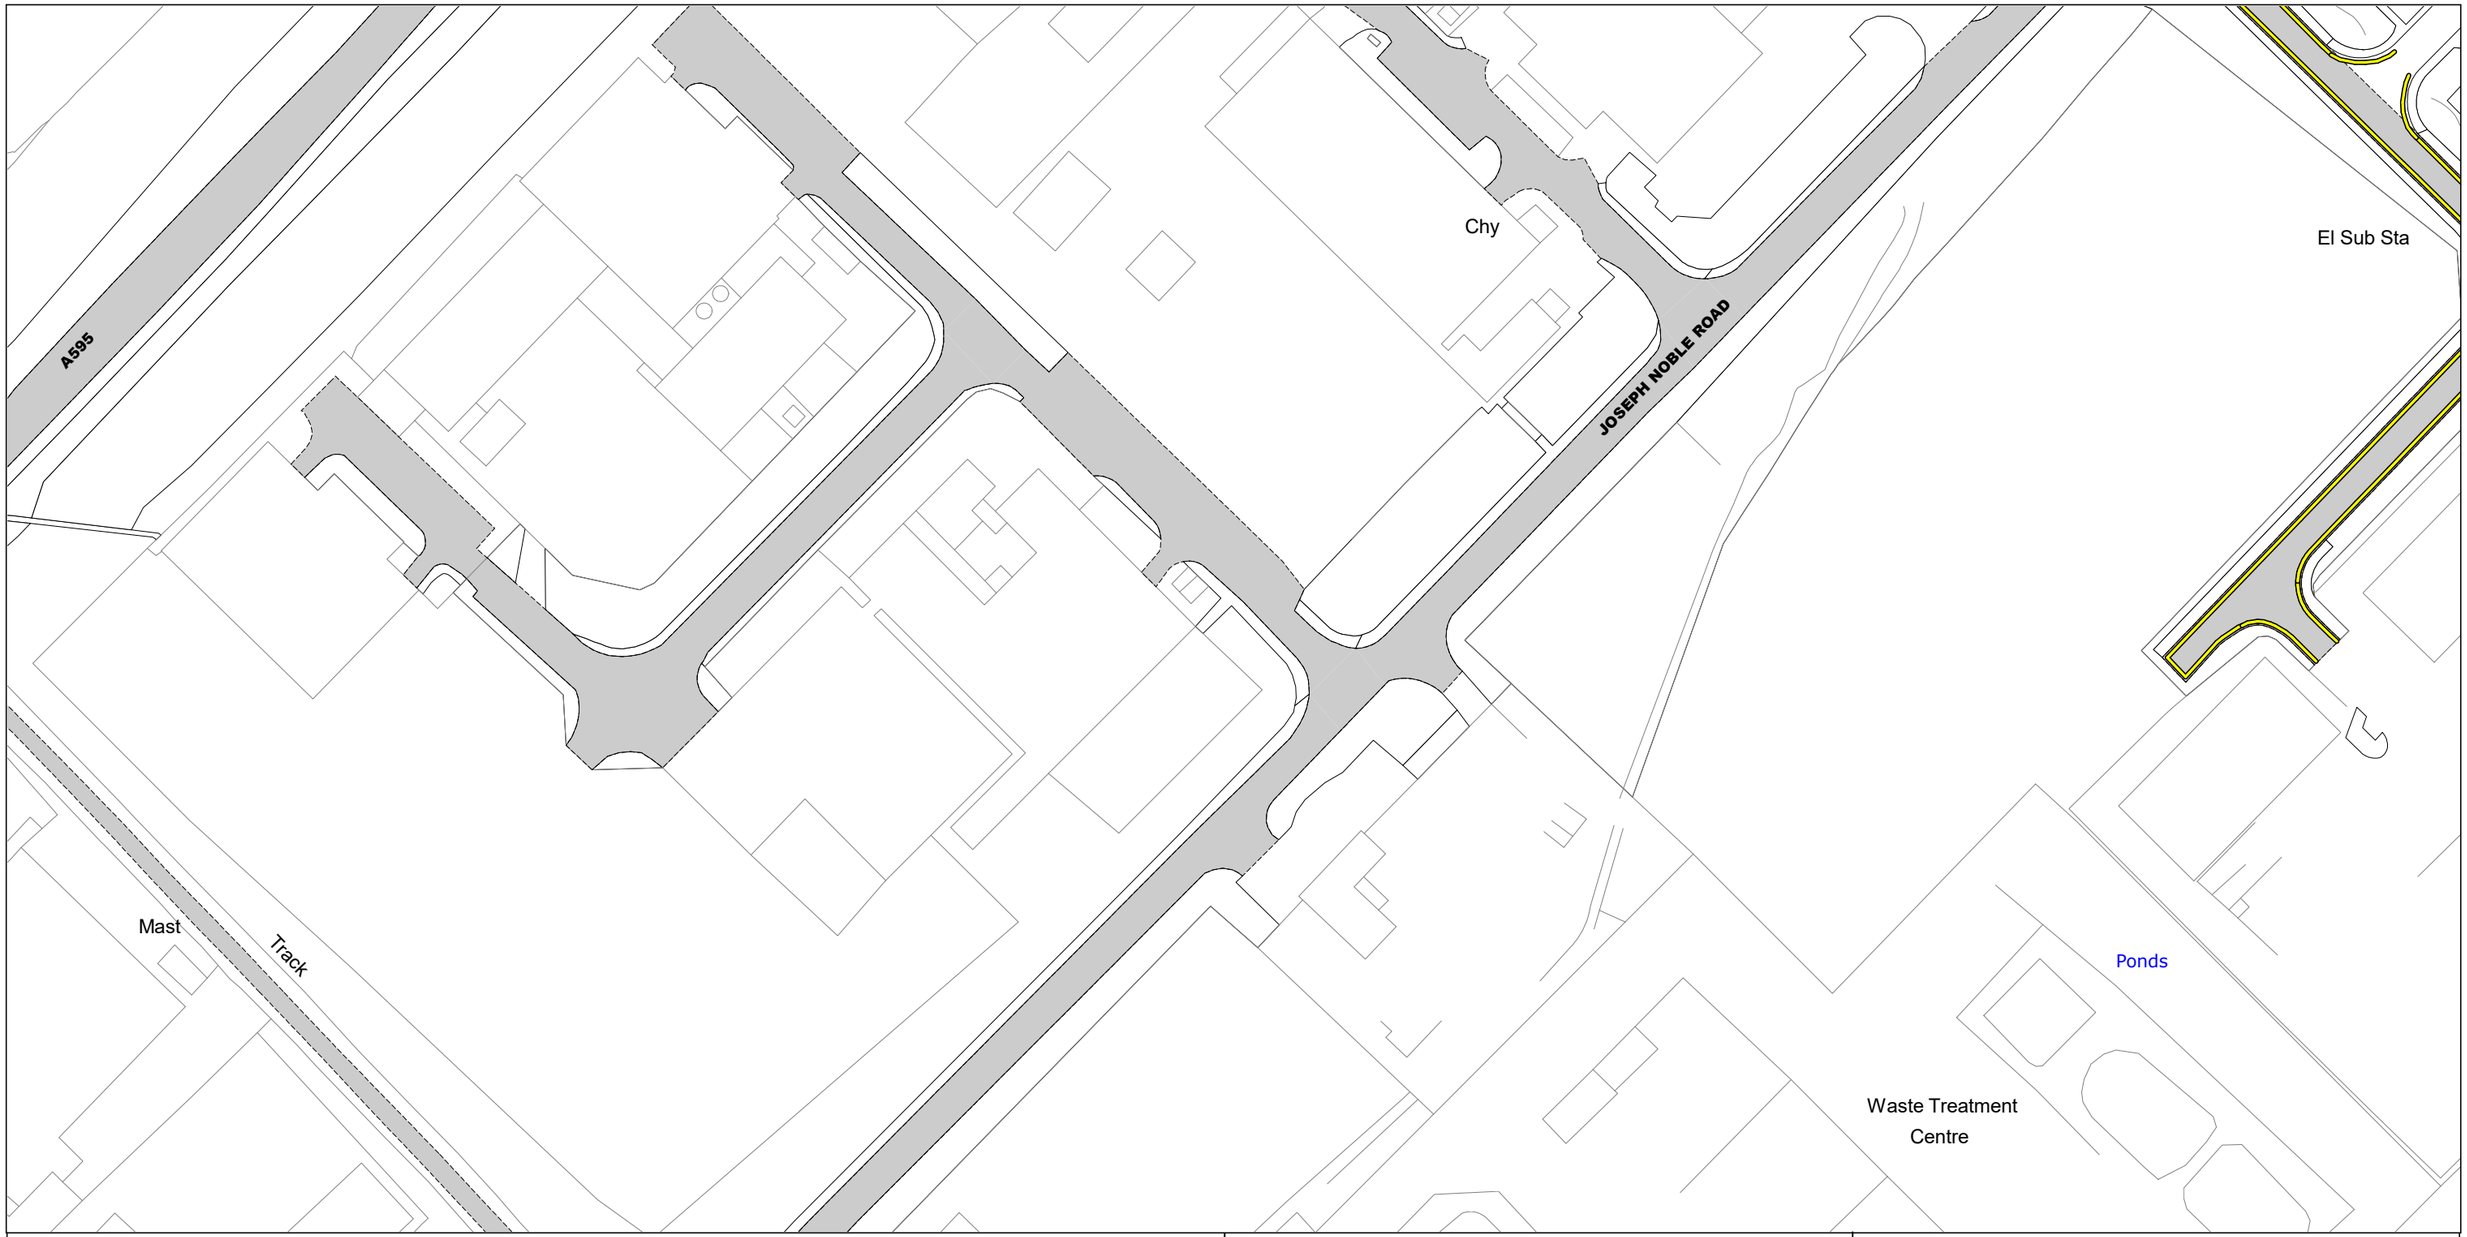

NOTE: SEE STATIC MAP SCHEDULE LEGEND FOR RESTRICTIONS DISPLAYED

SCALE - 1 : 1250 at A3 size

N

This map is reproduced from Ordnance Survey material with the permission of Ordnance Survey on behalf of the Controller of Her Majesty's Stationery Office © Crown Copyright. Unauthorised reproduction infringes Crown copyright and may lead to prosecution or civil proceedings.
Cumberland Council
Licence No: AC0000861732 2026

Cumberland Council

JA19

JB18 JB20

JC19

Status: PROPOSED

Map Tile Reference: Tile Ref: JB19

Sheet Revision Number: 0

Sheet Active From:

CUMBERLAND COUNCIL (VARIOUS ROADS, WORKINGTON AND SURROUNDING AREA) (WAITING, LOADING AND PARKING PLACES) (ON-STREET RESTRICTIONS) ORDER 20><



NOTE: SEE STATIC MAP SCHEDULE LEGEND FOR RESTRICTIONS DISPLAYED

SCALE - 1 : 1250 at A3 size

N

This map is reproduced from Ordnance Survey material with the permission of Ordnance Survey on behalf of the Controller of Her Majesty's Stationery Office © Crown Copyright. Unauthorised reproduction infringes Crown copyright and may lead to prosecution or civil proceedings.
Cumberland Council
Licence No: AC0000861732 2026

Cumberland Council

JA20

JB19


Status: PROPOSED

Map Tile Reference: Tile Ref: JB20

Sheet Revision Number: 0

Sheet Active From:

CUMBERLAND COUNCIL (VARIOUS ROADS, WORKINGTON AND SURROUNDING AREA) (WAITING, LOADING AND PARKING PLACES) (ON-STREET RESTRICTIONS) ORDER 20><

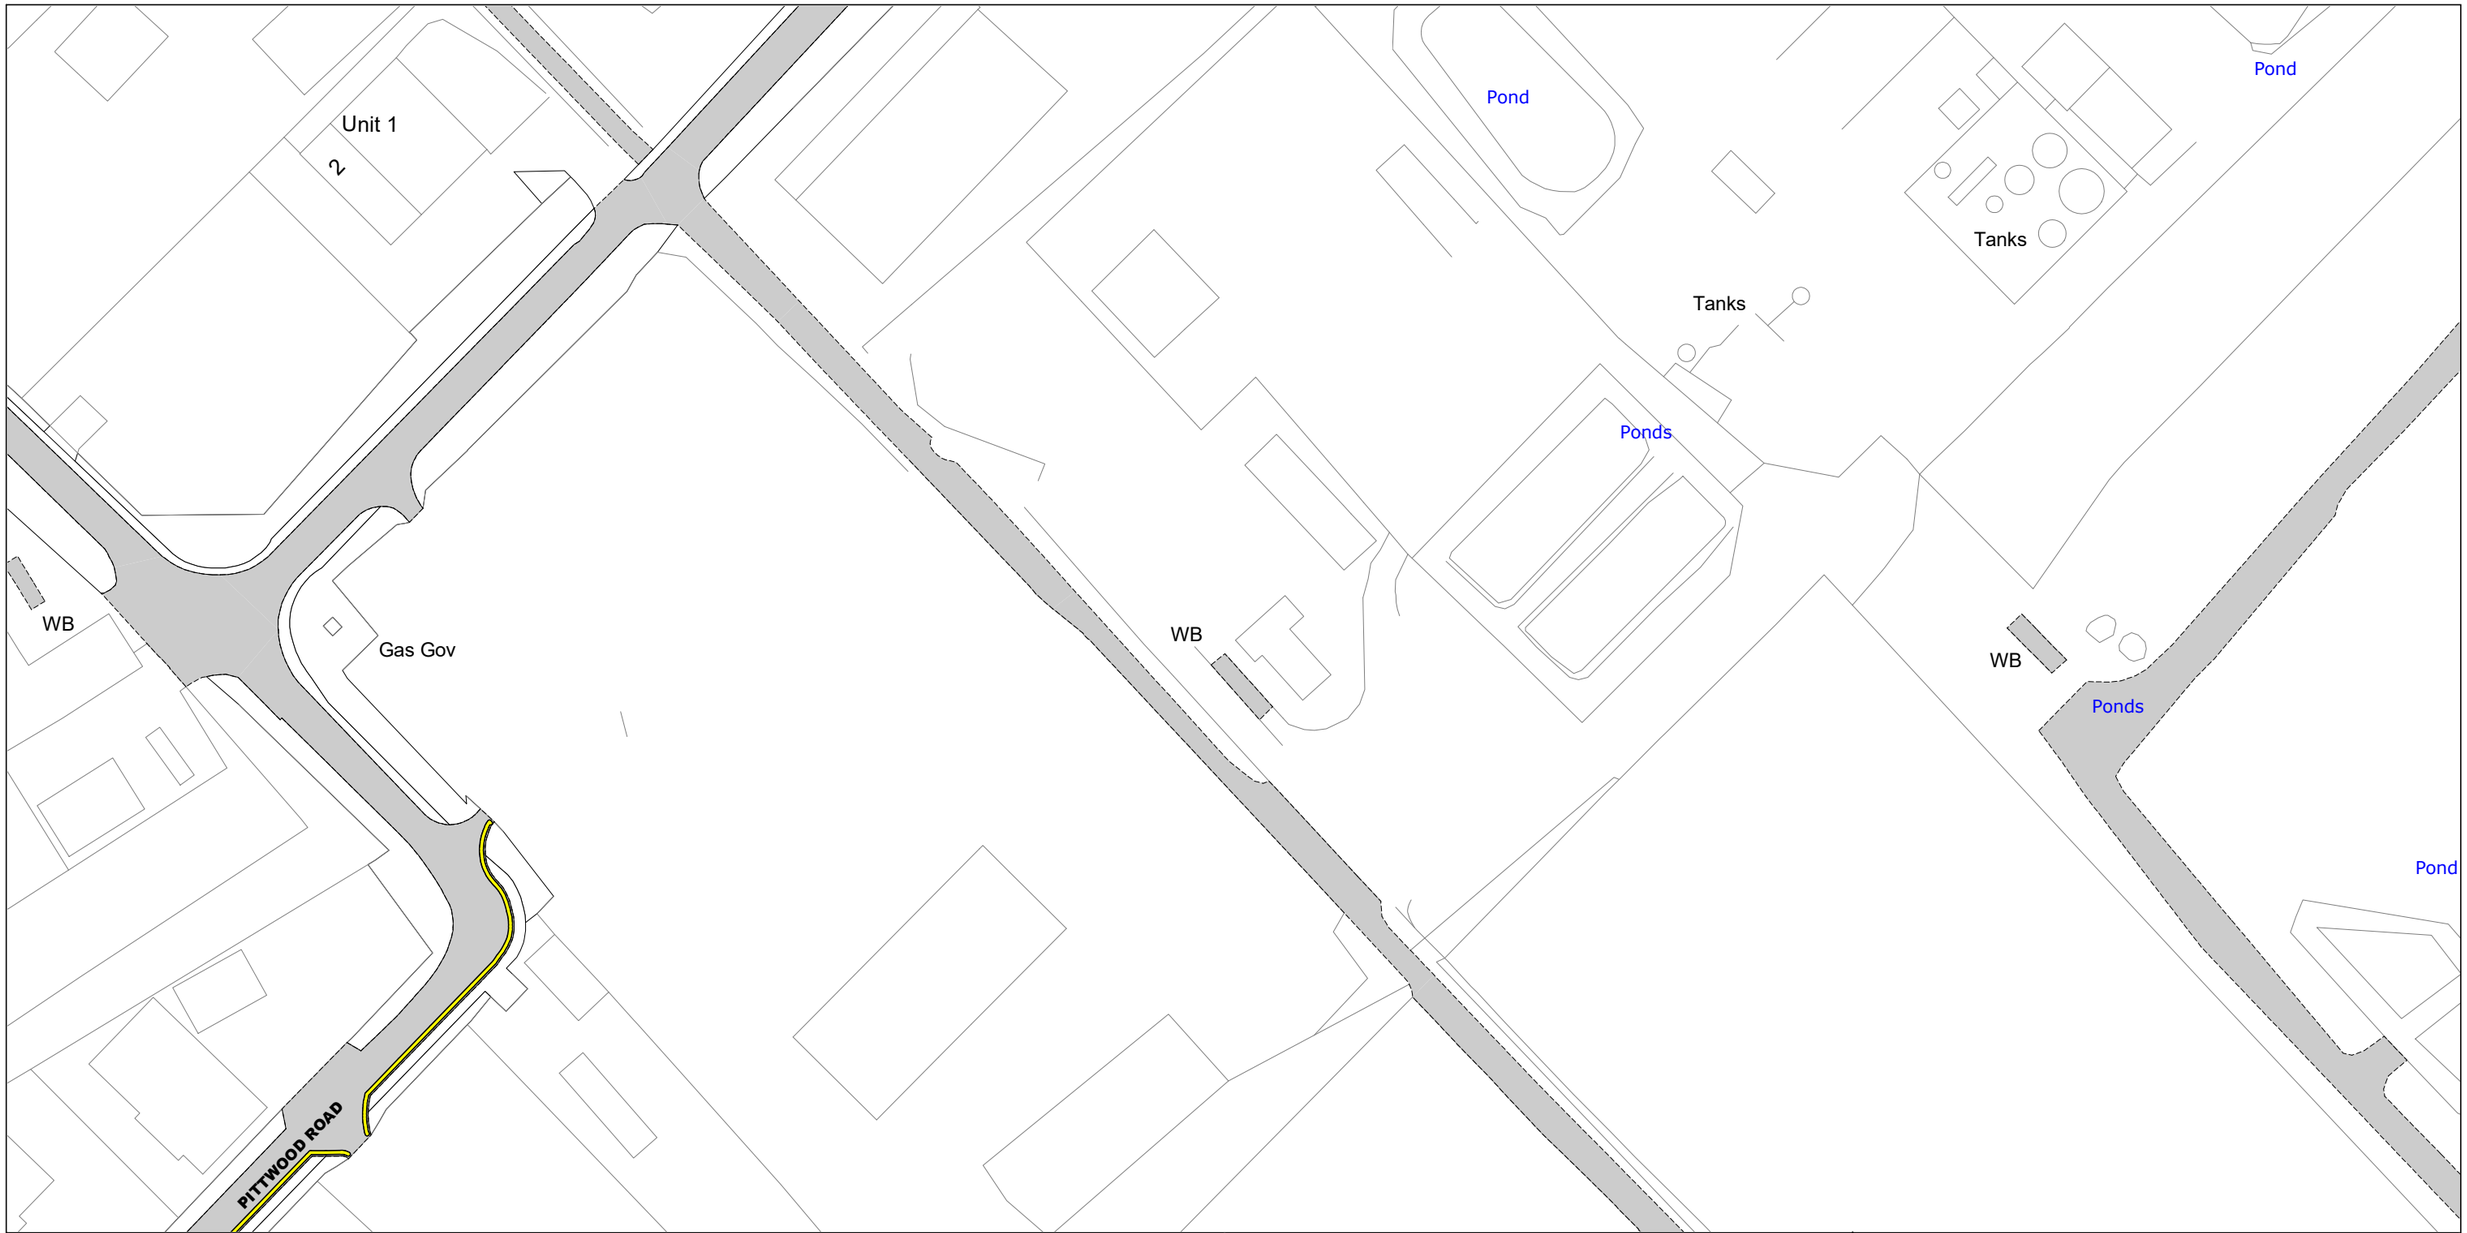

NOTE: SEE STATIC MAP SCHEDULE LEGEND FOR RESTRICTIONS DISPLAYED

SCALE - 1 : 1250 at A3 size

N

This map is reproduced from Ordnance Survey material with the permission of Ordnance Survey on behalf of the Controller of Her Majesty's Stationery Office © Crown Copyright. Unauthorised reproduction infringes Crown copyright and may lead to prosecution or civil proceedings.
Cumberland Council
Licence No: AC0000861732 2026

Cumberland Council

JB19

JC18

JD19

Status: PROPOSED

Map Tile Reference: Tile Ref: JC19

Sheet Revision Number: 0

Sheet Active From:

CUMBERLAND COUNCIL (VARIOUS ROADS, WORKINGTON AND SURROUNDING AREA) (WAITING, LOADING AND PARKING PLACES) (ON-STREET RESTRICTIONS) ORDER 20><



SCALE - 1 : 1250 at A3 size

NOTE: SEE STATIC MAP SCHEDULE LEGEND FOR RESTRICTIONS DISPLAYED

N

This map is reproduced from Ordnance Survey material with the permission of Ordnance Survey on behalf of the Controller of Her Majesty's Stationery Office © Crown Copyright. Unauthorised reproduction infringes Crown copyright and may lead to prosecution or civil proceedings.
Cumberland Council
Licence No: AC0000861732 2026

Cumberland Council

JD14 JD16


Status: PROPOSED

Map Tile Reference: Tile Ref: JD15

Sheet Revision Number: 2

Sheet Active From:

CUMBERLAND COUNCIL (VARIOUS ROADS, WORKINGTON AND SURROUNDING AREA) (WAITING, LOADING AND PARKING PLACES) (ON-STREET RESTRICTIONS) ORDER 20><

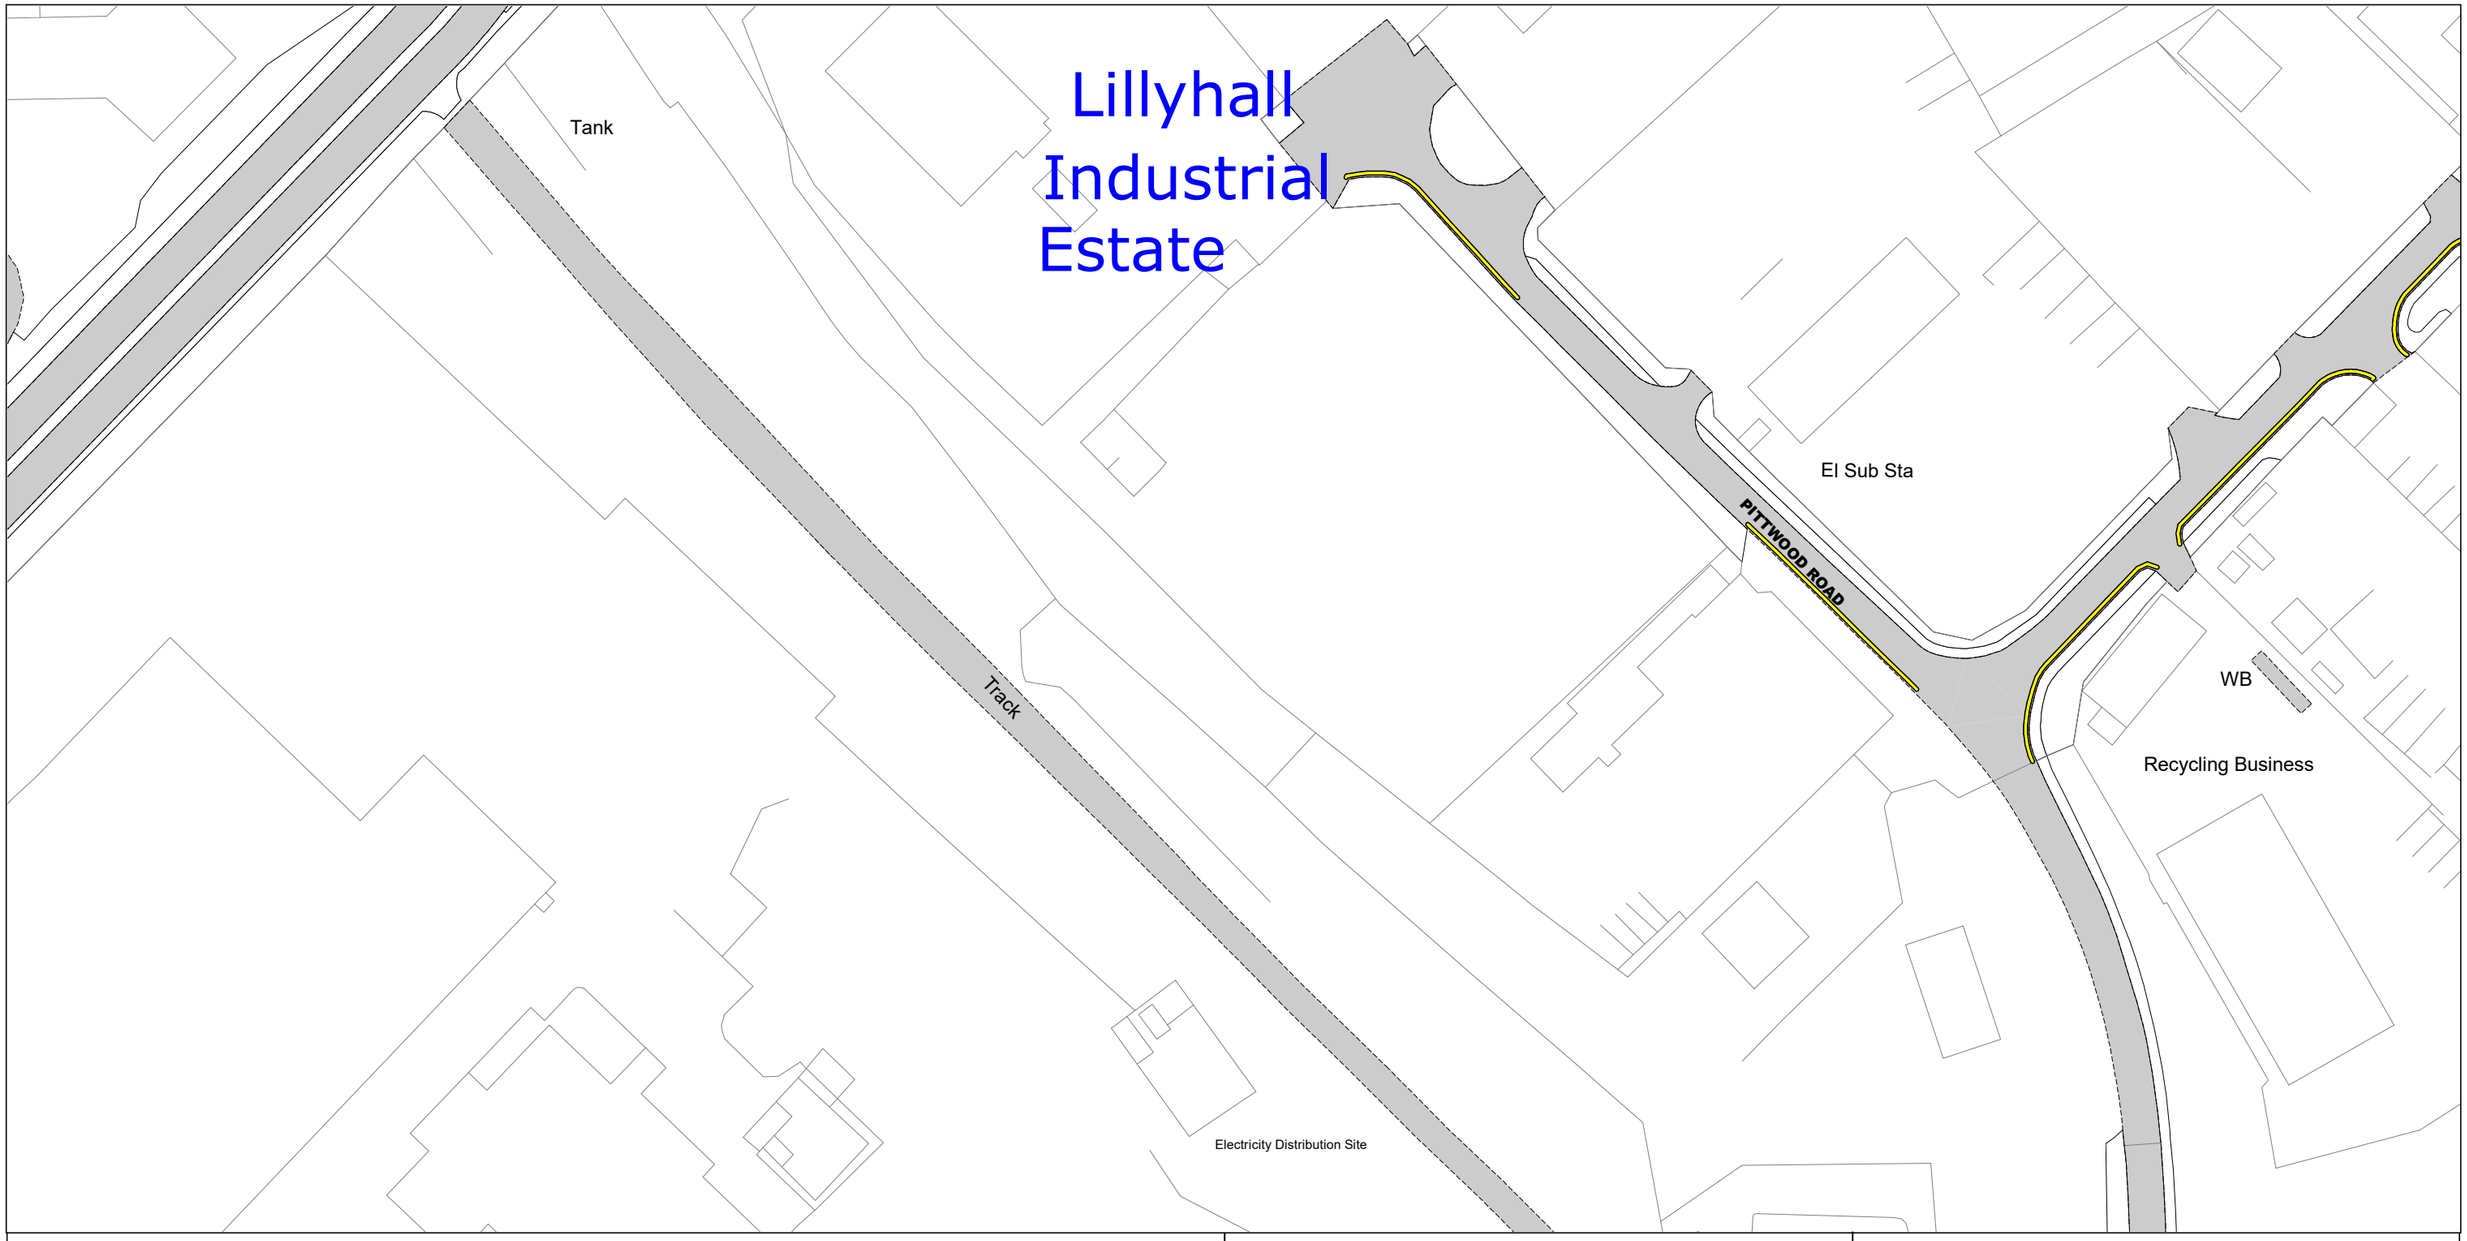

NOTE: SEE STATIC MAP SCHEDULE LEGEND FOR RESTRICTIONS DISPLAYED

SCALE - 1 : 1250 at A3 size

N

This map is reproduced from Ordnance Survey material with the permission of Ordnance Survey on behalf of the Controller of Her Majesty's Stationery Office © Crown Copyright. Unauthorised reproduction infringes Crown copyright and may lead to prosecution or civil proceedings.
Cumberland Council
Licence No: AC0000861732 2026

Cumberland Council

JC18

JD19

JE18


Status: PROPOSED

Map Tile Reference: Tile Ref: JD18

Sheet Revision Number: 0

Sheet Active From:

CUMBERLAND COUNCIL (VARIOUS ROADS, WORKINGTON AND SURROUNDING AREA) (WAITING, LOADING AND PARKING PLACES) (ON-STREET RESTRICTIONS) ORDER 20><

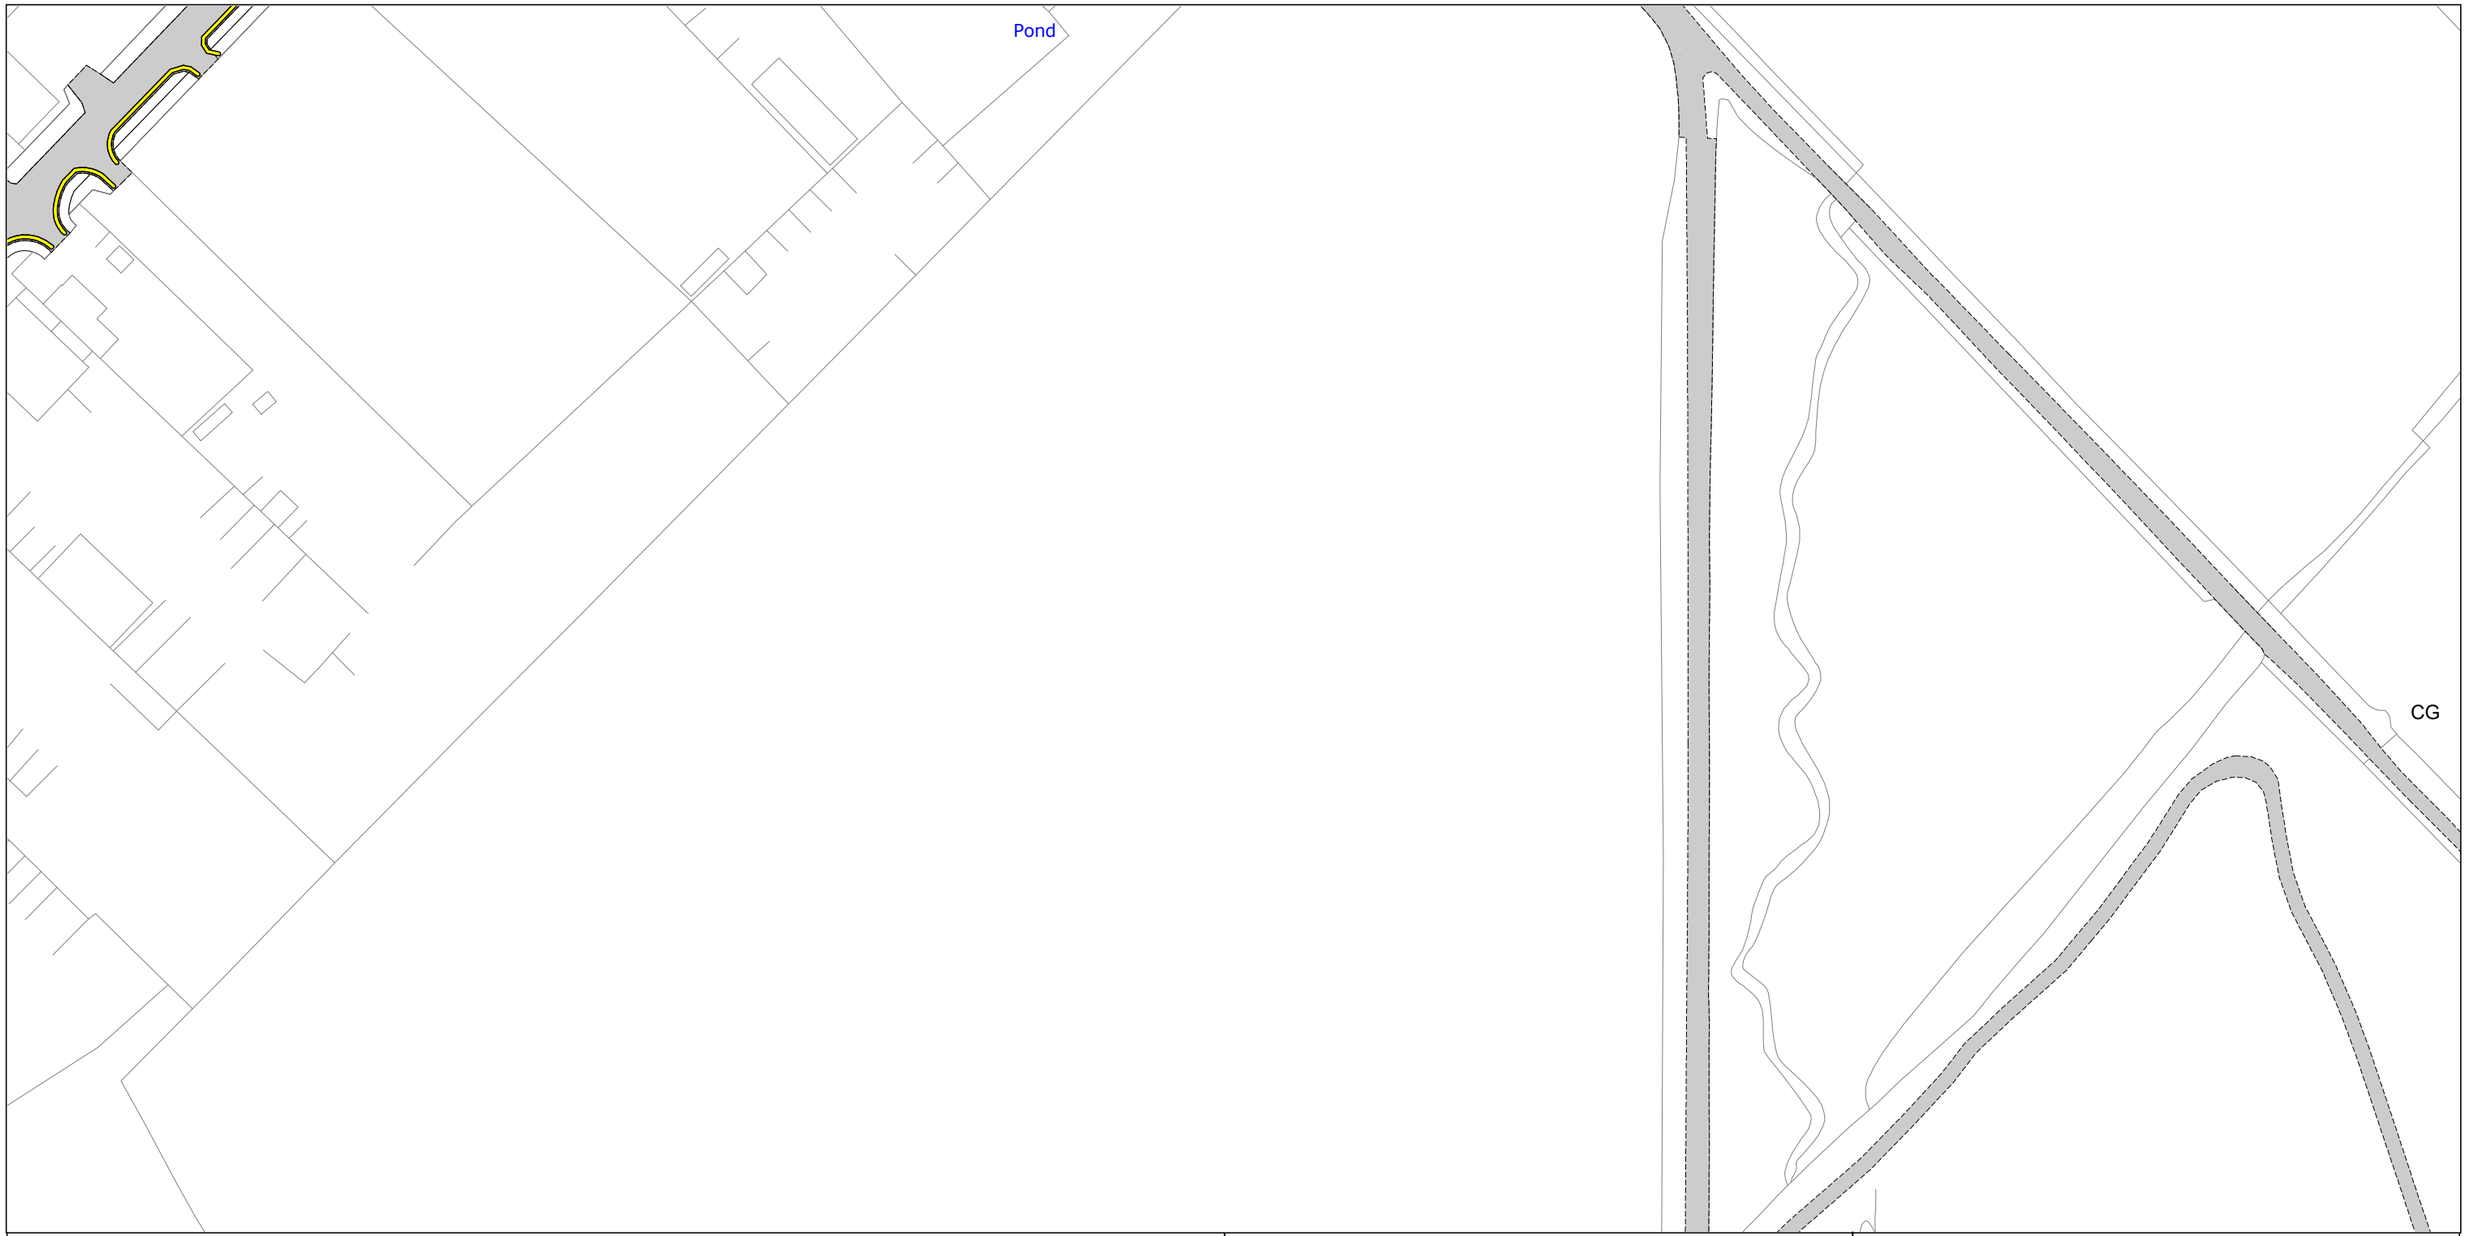

SCALE - 1 : 1250 at A3 size

NOTE: SEE STATIC MAP SCHEDULE LEGEND FOR RESTRICTIONS DISPLAYED

N

This map is reproduced from Ordnance Survey material with the permission of Ordnance Survey on behalf of the Controller of Her Majesty's Stationery Office © Crown Copyright. Unauthorised reproduction infringes Crown copyright and may lead to prosecution or civil proceedings.
Cumberland Council
Licence No: AC0000861732 2026

Cumberland Council

JC19

JD18

JE19

Status: PROPOSED

Map Tile Reference: Tile Ref: JD19

Sheet Revision Number: 0

Sheet Active From: